


2 Sylvan Lane - Location Plan

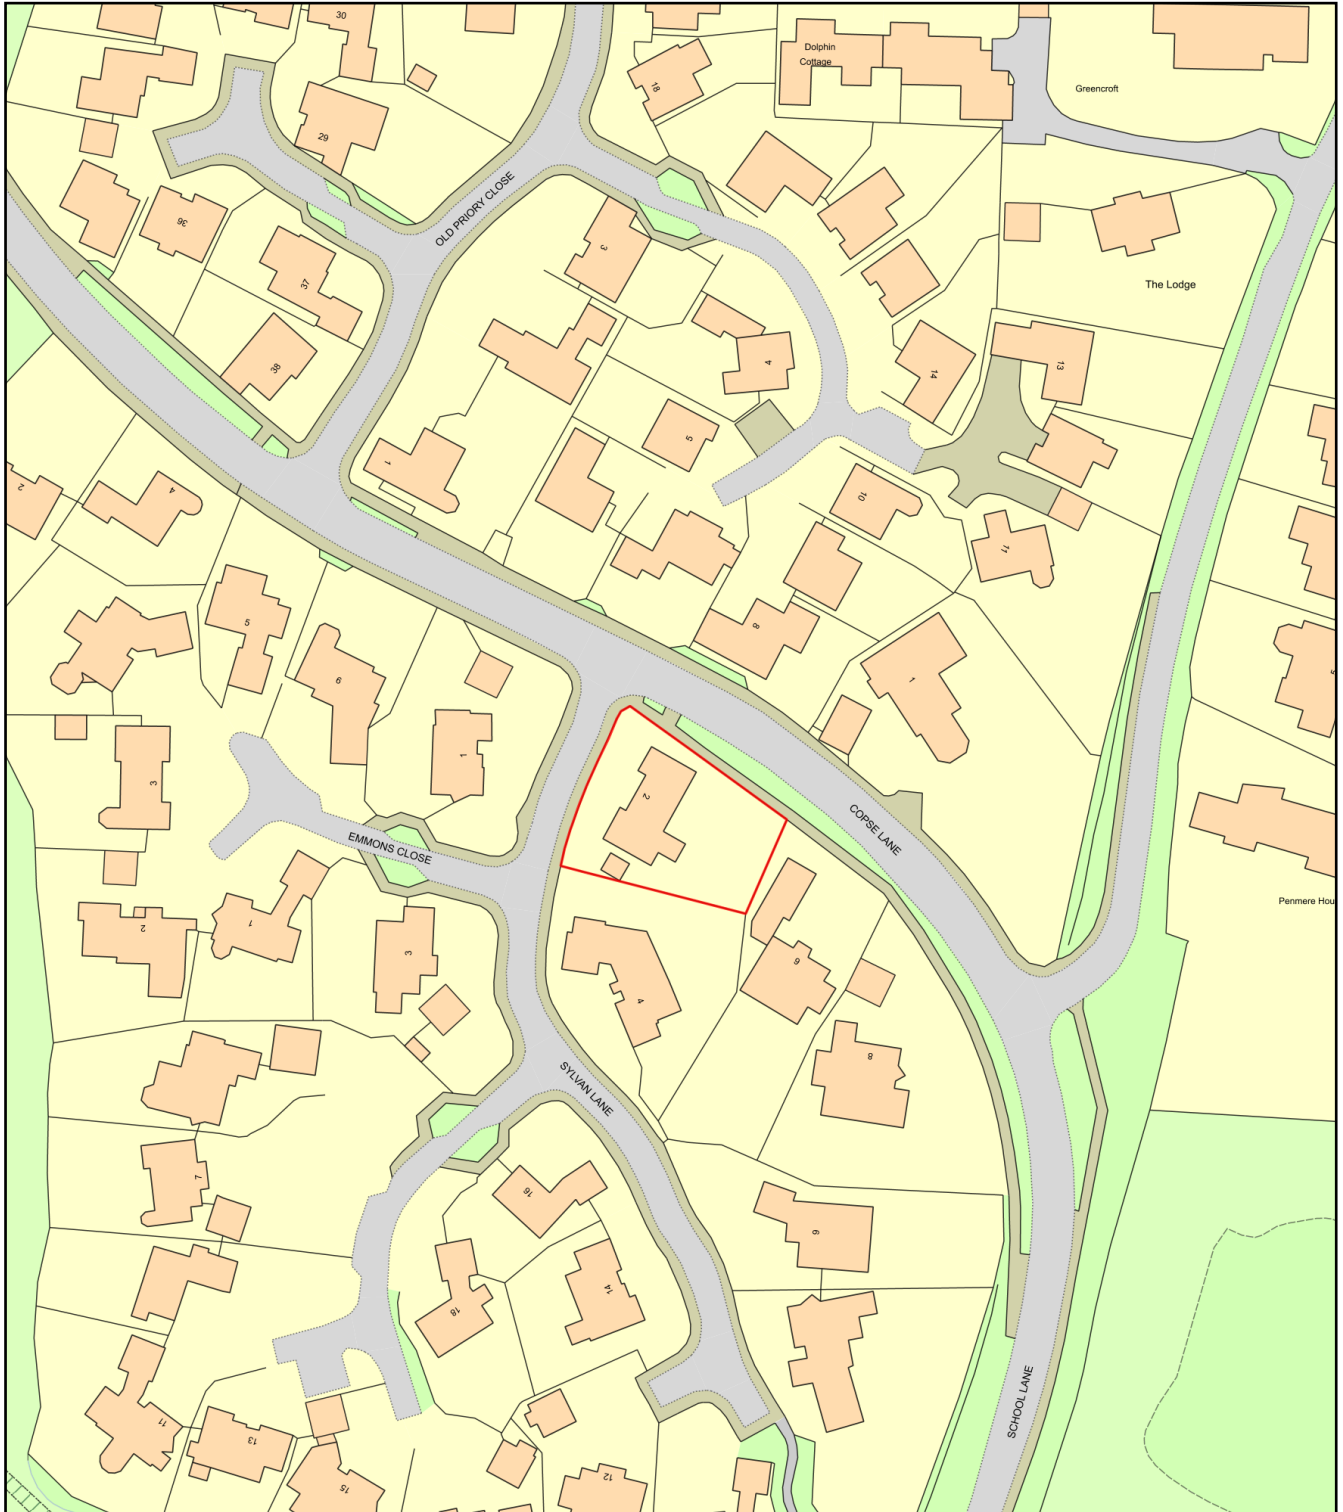

0 50
Metres



Plan Produced for: Applecore PDM Ltd

Date Produced: 24 Jul 2023

Plan Reference Number: TQRQM23205125345845

Scale: 1:1250 @ A4

