




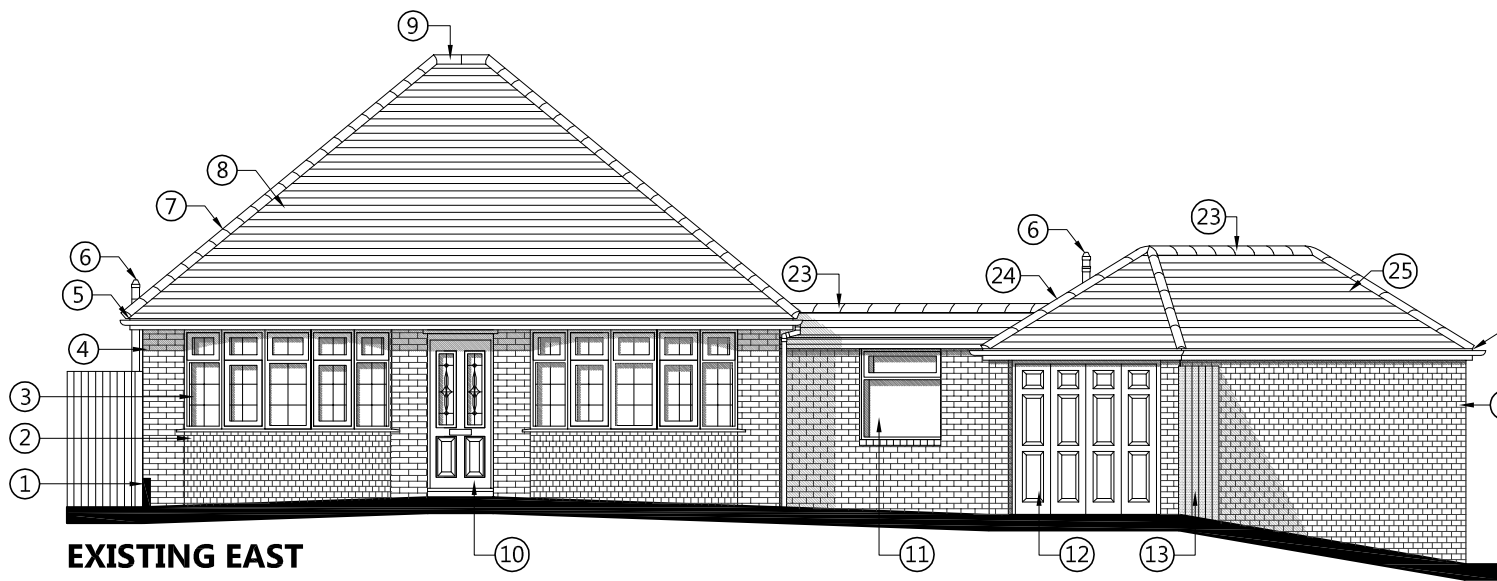

**EXISTING EAST
(FRONT) ELEVATION**
@ 1:100 SCALE

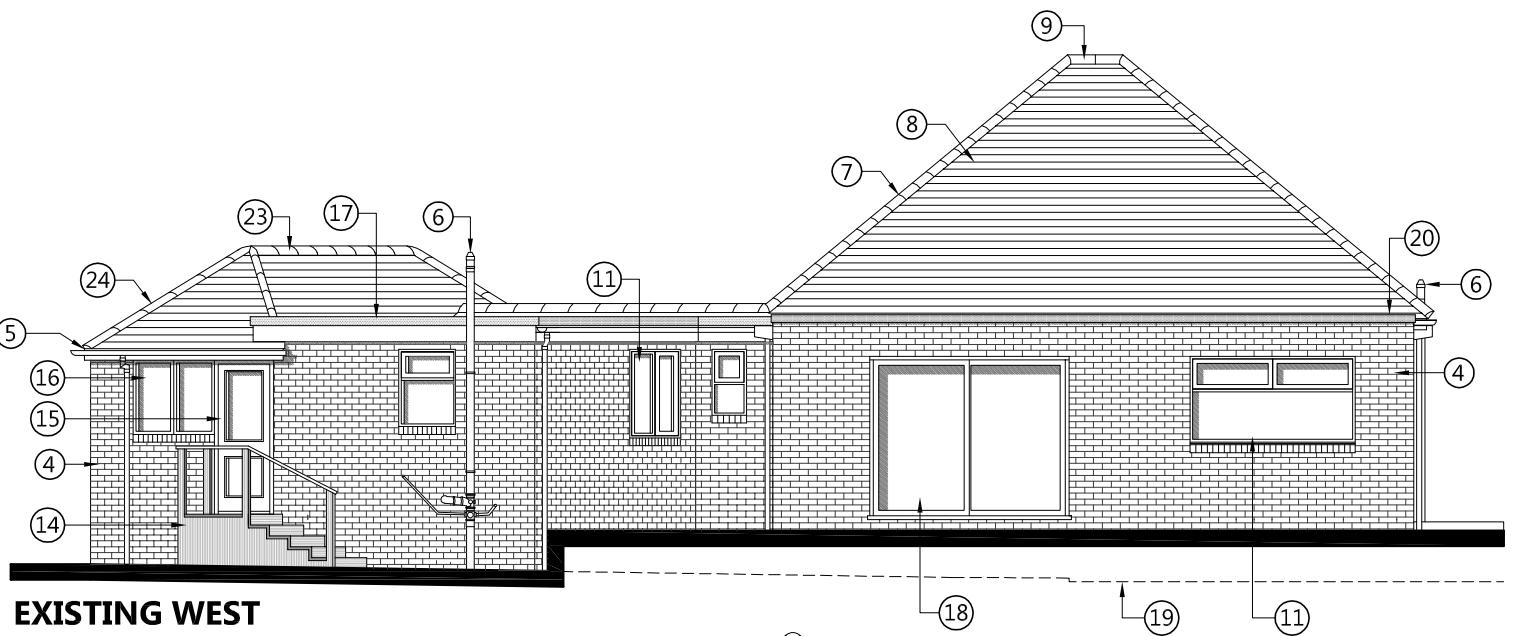


**EXISTING WEST
(REAR) ELEVATION**
@ 1:100 SCALE

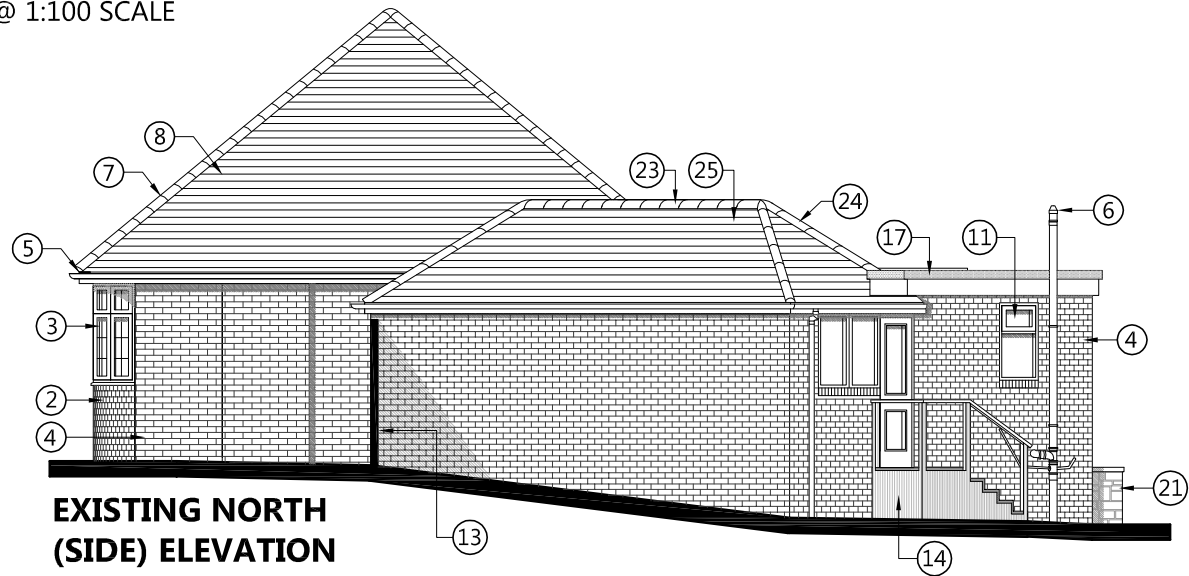

**EXISTING NORTH
(SIDE) ELEVATION**
@ 1:100 SCALE



EXISTING SOUTH (SIDE) ELEVATION
@ 1:100 SCALE

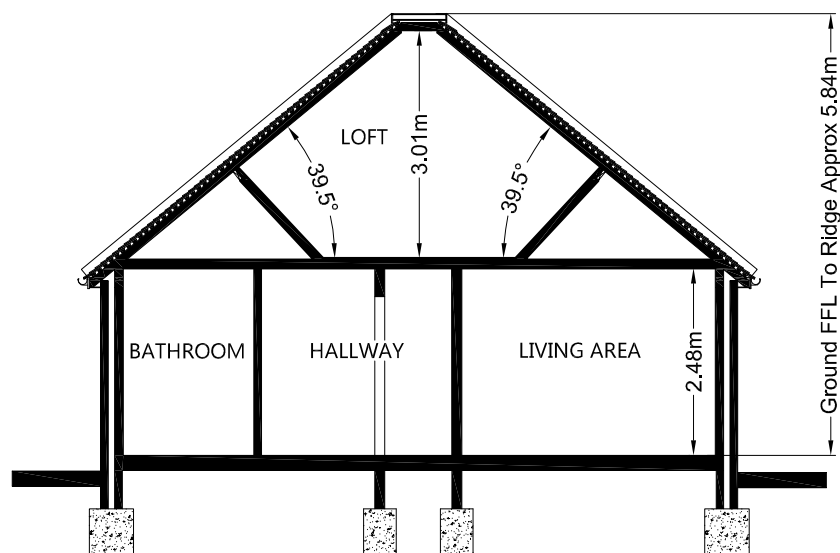

EXISTING SECTION A-A
@ 1:100 SCALE

- | | | |
|---|---|--|
| ① BRICKWORK DWARF WALL | ⑩ BLACK COMPOSITE FRONT DOOR WITH VISION PANELS | ⑱ WHITE POWDER COATING ALUMINIUM SLIDING DOOR |
| ② CURVED BAY IN RED HEADER BOND BRICKWORK | ⑪ WHITE UPVC WINDOWS | ⑲ DASHED LINE INDICATES LOWER GARDEN LEVEL |
| ③ CURVED WHITE UPVC BAY WINDOW | ⑫ BLACK POWDER COATED ALUMINIUM UP& OVER GARAGE DOOR | ⑳ ROOFING FELT FLAT ROOF WITH BLACK POWDER COATED FASCIA |
| ④ RED STRETCHER BOND BRICKWORK | ⑬ BLACK PAINTED TIMBER BOUNDARY FENCE | ㉑ TERRACE / PARAPET WALL IN FLAGSTONE FINISH |
| ⑤ WHITE UPVC FASCIAS AND SOFFITS | ⑭ STEPS AND HANDRAIL UP TO GARAGE LEVEL CONSTRUCTED FROM DECKING BOARDS | ㉒ WHITE UPVC HALF GLAZED KITCHEN DOOR |
| ⑥ SOIL / VENT PIPE | ⑮ WHITE PAINTED TIMBER HALF GLAZED GARAGE DOOR | ㉓ HALF ROUND RED RIDGE TILES |
| ⑦ HALF ROUND GREY HIP TILES | ⑯ WHITE PAINTED TIMBER WINDOW | ㉔ HALF ROUND RED HIP TILES |
| ⑧ GREY PLAIN TILES ROOF FINISH | ⑰ ROOFING FELT FLAT ROOF WITH WHITE UPVC FASCIA | ㉕ RED / BROWN PLAIN TILES ROOF FINISH |
| ⑨ HALF ROUND GREY RIDGE TILES | | |

CONCEPT 20
ARCHITECTURE

30 Grove Place, Sholing, Southampton, SO19 9QY
TEL: 07588 555392
EMAIL: info@concept20architecture.com

PROJECT: **8 KINGS CLOSE,
CHANDLERS FORD,
SOUTHAMPTON, SO53 2FF**

CLIENT: **Steven King**

TITLE: **EXISTING ELEVATIONS**

REV. DATE **8-3-24**

1:100 0 5000mm
@ A3

PURPOSE OF ISSUE:
☒ information ☐ approval ☐ tender

THIS DRAWING IS COPYRIGHT AND REMAINS THE PROPERTY OF CONCEPT 20 ARCHITECTURE LTD. THIS DRAWING IS NOT BE USED IN CONJUNCTION WITH OTHER PROJECTS OR ALTERED WITHOUT WRITTEN CONSENT FROM CONCEPT 20 ARCHITECTURE LTD.

SCALE **1:100** PLOTTED **8-3-24**

DWG. NO. **24-001-03**