
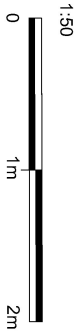
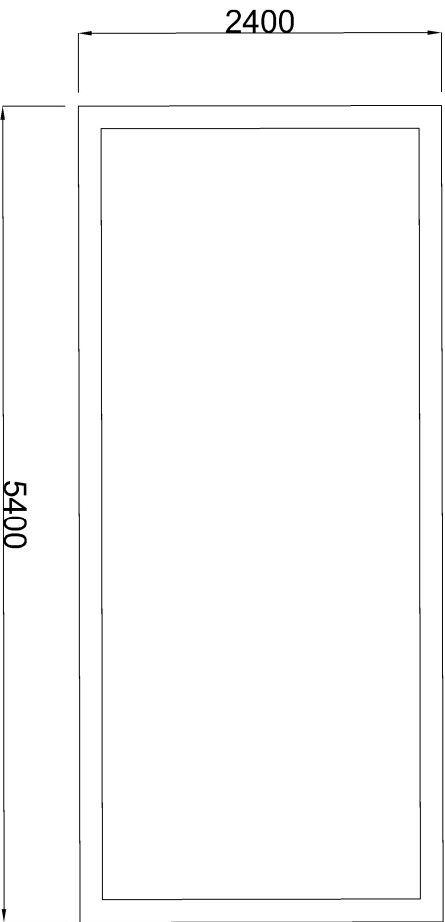


Dimensions are
only indicative

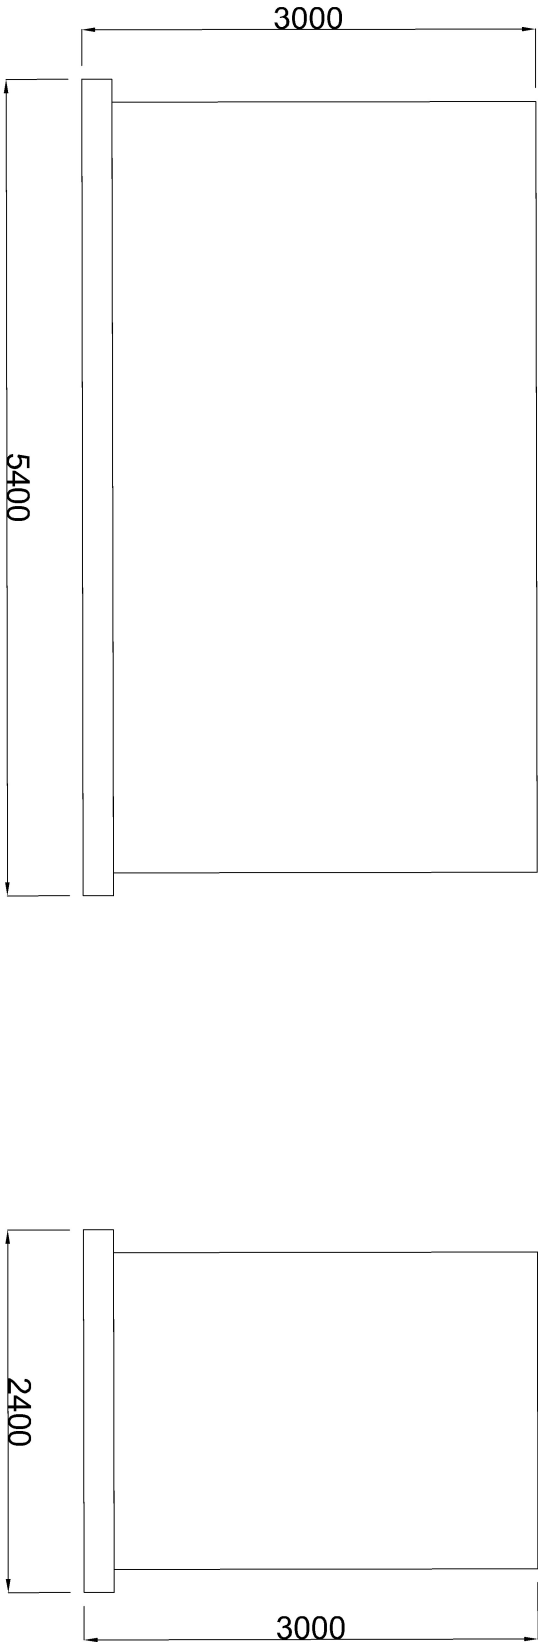

NO DIMENSION TO BE SCALED
ALL SIZES TO BE SITE VERIFIED
THIS DRAWING IS COPYRIGHT
IF IN DOUBT, ASK

NOTES

—

LOCOGEN LTD
RENEWABLE ENERGY SPECIALISTS
4 W SILVERMILLS LANE EDINBURGH, EH3 5BD
TELEPHONE 0131 5554745

PROJECT
ALLINGTON LANE SOLAR FARM

DRAWING TITLE
TRANSFORMER SWITCH GEAR UNIT

SCALE	DIRECTOR
1:50	BM
DATE	DRAWN BY
23/11/2023	EB
DRAWING NO.	REVISIONS
DES-0018	V1.0