SUBJECT TO CONFIRMATION OF LEGAL BOUNDARIES, SITE CONSTRAINTS & HIGHWAYS.

DRAWING BASED ON SITE SURVEY PLANS: 26800Y_01 (2d); AND 26800Y_03 FROM JPP.

THE HARRIS GROUP LTD DOES NOT ACCEPT LIABILITY FOR ANY DEVIATION TO OUR DRAWINGS OR SPECIFICATION.

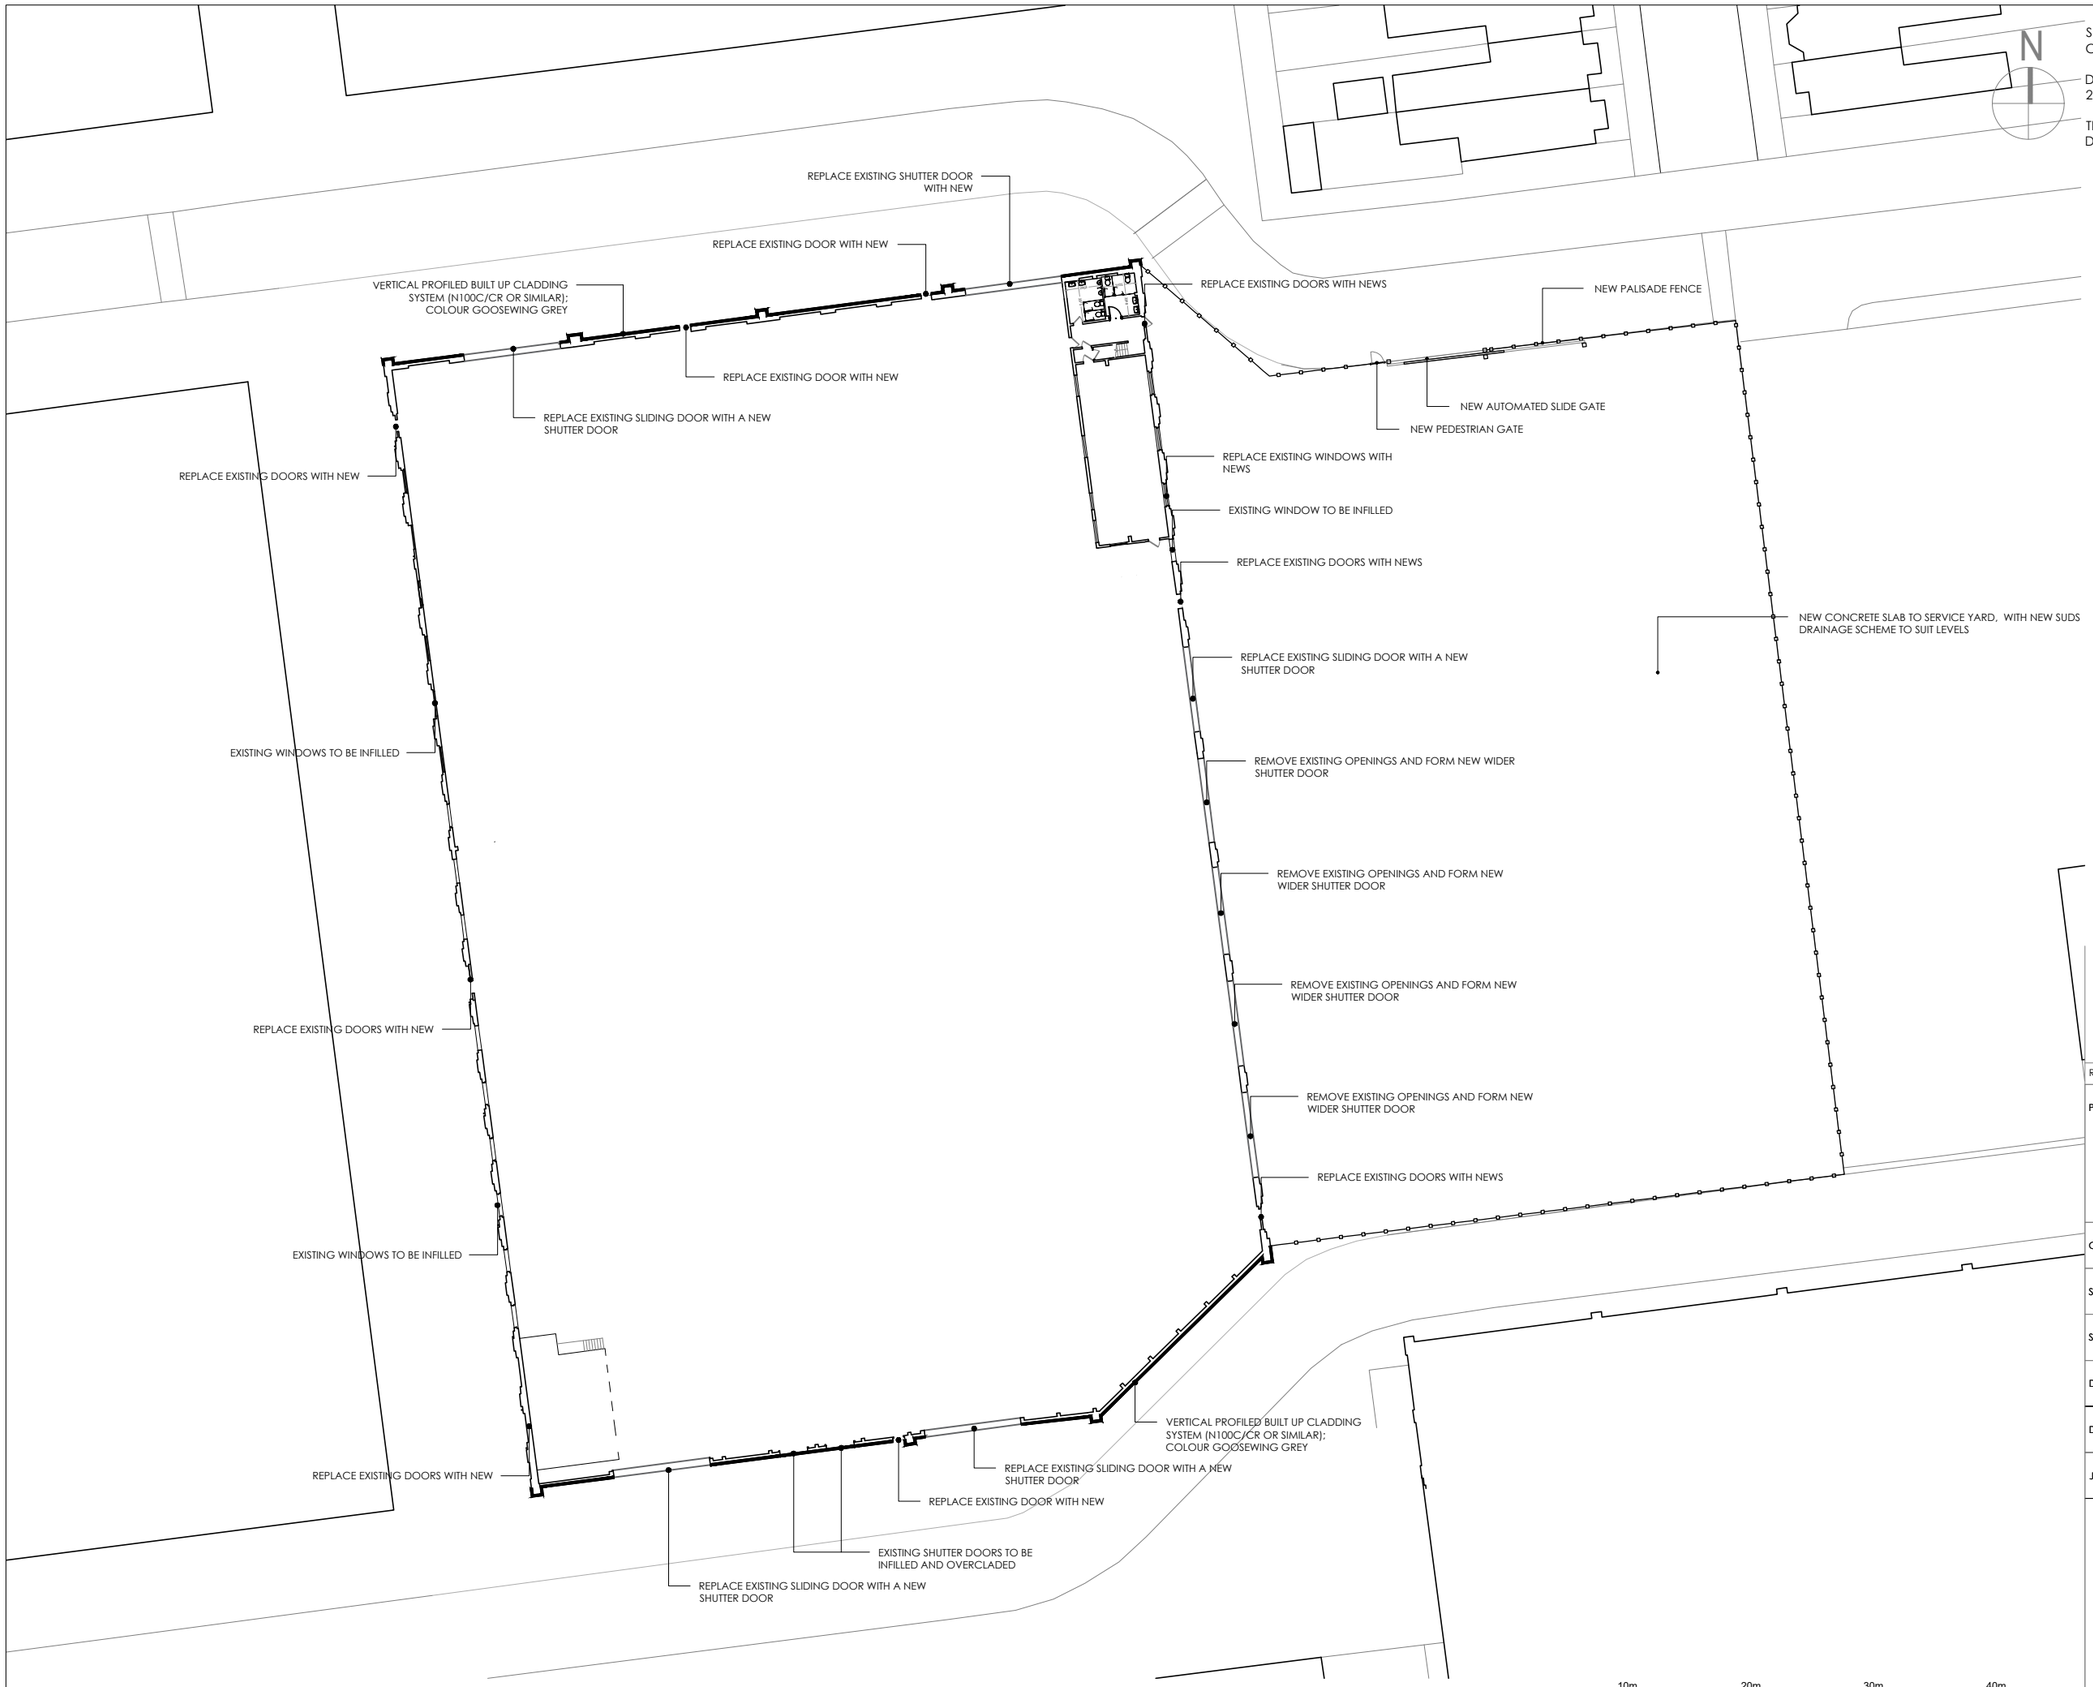

Rev	Date	Description	Rev By	Chk'd By
A	13-05-2024	FLOOR PLAN UPDATED	PD	---

Project Title	PROPOSED DEMOLITION UNIT 10 AND WORKS TO UNIT 6 UNITS 6 & 10 BARTON PARK, CHICKENHALL LANE EASTLEIGH SO50 6RR				
Client	JLL				
Status	PLANNING				
Scale	1:500	Drawing Size	A3		
Date	12/01/2024	Drawn By	PD	Checked	JPG
Drawing Title	PROPOSED BLOCK PLAN				
Job-Dwg No	19467-121	Rev	A		

☐ 2 St. Johns North, Wakefield, WF1 3QA t. 01924 291800

☐ Carvers Warehouse, 77 Dale Street, Manchester, M1 2HG t. 0161 2388555

■ The Old Rectory, 79 High Street, Newport Pagnell, MK16 8AB t. 01908 211577

☐ 101 London Road, Reading, RG1 5BY t. 0118 9507700

☐ 10 Gees Court, St Christophers Place, London, W1U 1JJ t. 0207 4091215

THE HARRIS PARTNERSHIP

ARCHITECTS

www.harrispartnership.com

CAD file reference

This drawing is copyright and may not be reproduced in whole or part without written authority.