


9 Deansfield Close
Hamble
Location Plan
Scale 1:1250 @ A4

Drawing No.
SR01-900-1st

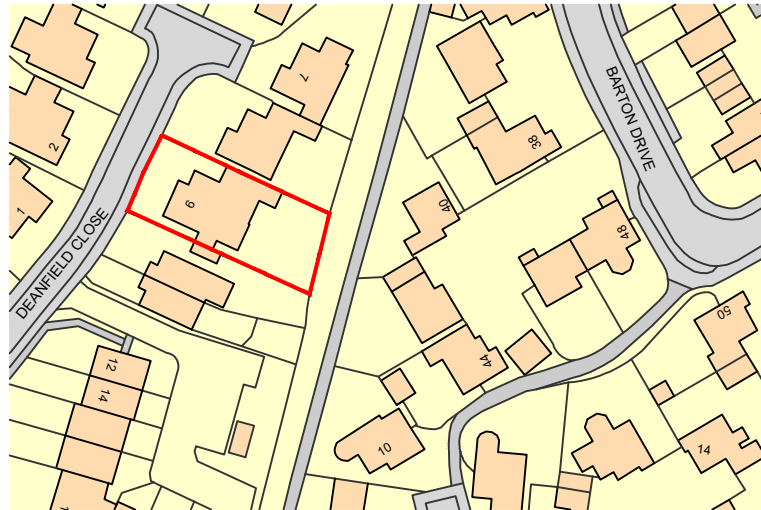

Land Registry Plan
Scale - 1:1250



0m 5 10 20 30 40 50m
Scale 1:1250