SUBJECT TO CONFIRMATION OF LEGAL BOUNDARIES, SITE CONSTRAINTS & HIGHWAYS.

DRAWING BASED ON SITE SURVEY PLAN 26800Y_02 FROM JPP.

THE HARRIS GROUP LTD DOES NOT ACCEPT LIABILITY FOR ANY DEVIATION TO OUR DRAWINGS OR SPECIFICATION.

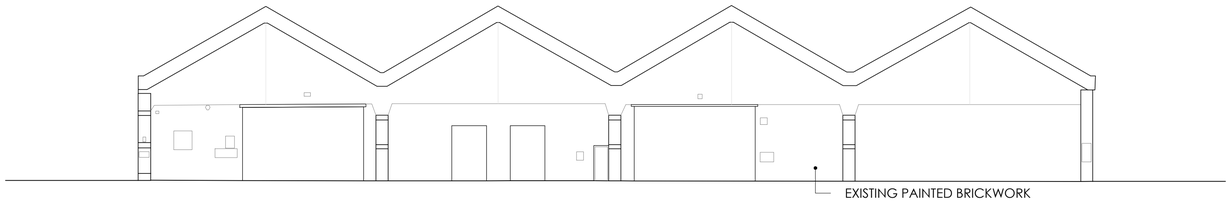

01:SOUTH ELEVATIONS
Scale 1:200

02:EAST ELEVATIONS
Scale 1:200

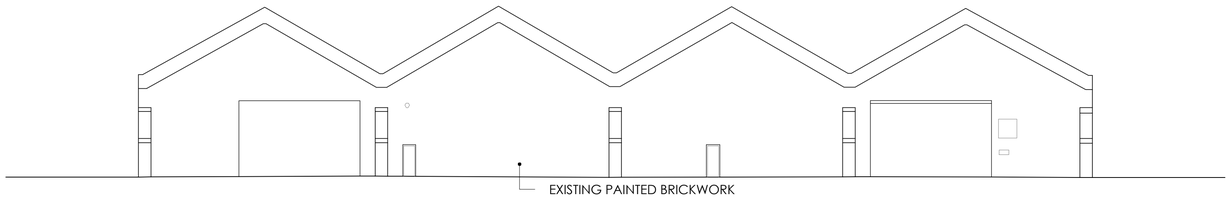

03:NORTH ELEVATIONS
Scale 1:200

04:WEST ELEVATIONS
Scale 1:200

Rev	Date	Description	Rev By	Chk'd By
A	12-01-2024	TITLE UPDATED	PD	JPG

Project Title	PROPOSED DEMOLITION UNIT 10 AND WORKS TO UNIT 6 UNITS 6 & 10 BARTON PARK,CHICKENHALL LANE EASTLEIGH SO50 6RR				
Client	JLL				
Status	PLANNING				
Scale	1:200	Drawing Size	A1		
Date	25/07/2023	Drawn By	HWG	Checked	JPG
Drawing Title	UNIT 6 EXISTING ELEVATIONS				
Job-Dwg No	19467-104	Rev	A		

☐ 2 St. Johns North, Wakefield, WF1 3QA t. 01924 291800
☐ Carvers Warehouse, 77 Dale Street, Manchester, M1 2HG t. 0161 2388555
■ The Old Rectory, 79 High Street, Newport Pagnell, MK16 8AB t. 01908 211577
☐ 101 London Road, Reading, RG1 5BY t. 0118 9507700
☐ 10 Gees Court, St Christophers Place, London, W1U 1JJ t. 0207 4091215

THE HARRIS PARTNERSHIP
ARCHITECTS
www.harrispartnership.com

1m 5m 10m 15m
Scale Bar 1:200

This drawing is copyright and may not be reproduced in whole or part without written authority.

CAD file reference