


SUBJECT TO CONFIRMATION OF LEGAL BOUNDARIES, SITE CONSTRAINTS & HIGHWAYS.

DRAWING BASED ON SITE SURVEY PLAN 27603Y_02 FROM JPP.

THE HARRIS GROUP LTD DOES NOT ACCEPT LIABILITY FOR ANY DEVIATION TO OUR DRAWINGS OR SPECIFICATION.

KEY:

--- Denotes Demolitions

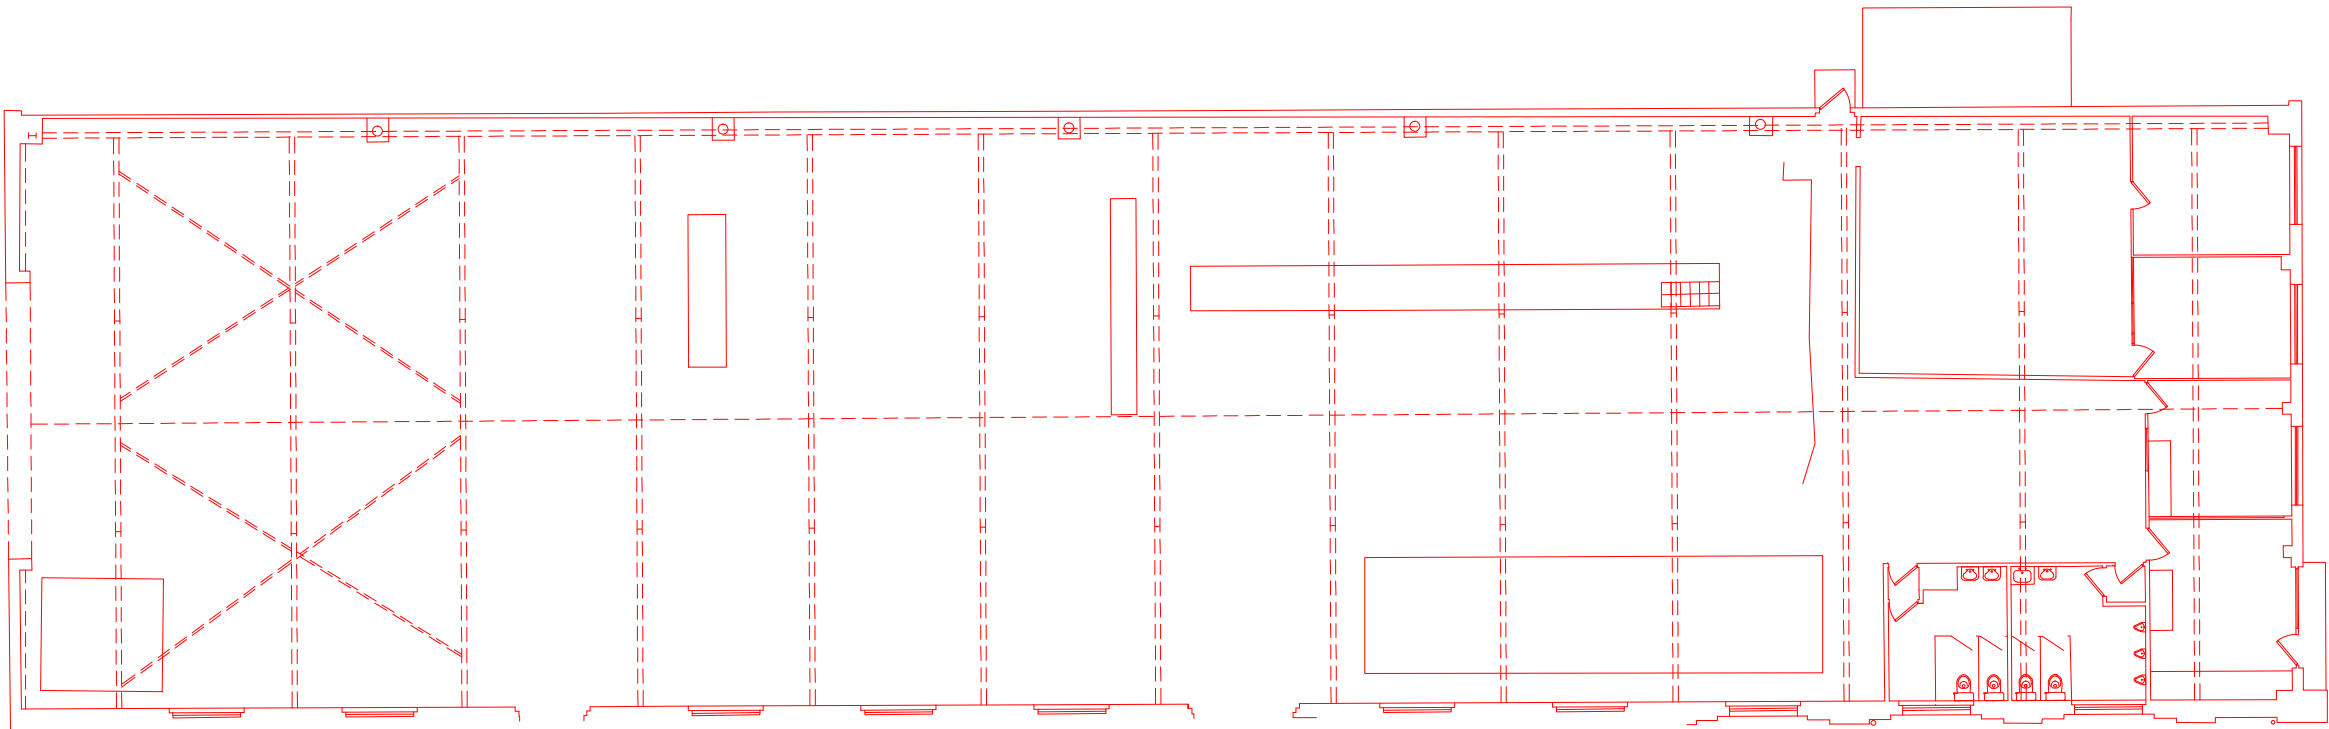

A	12-01-2024	DEMOLITION PLAN UPDATED	PD	JPG	
Rev	Date	Description	Rev By	Chk'd By	
Project Title	PROPOSED DEMOLITION UNIT 10 AND WORKS TO UNIT 6 UNIT 6 & 10 BARTON PARK, CHICKENHALL LANE EASTLEIGH SO50 6RR				
Client	JLL				
Status	PLANNING				
Scale	1:200		Drawing Size	A3	
Date	25/07/2023	Drawn By	HWG	Checked	JPG
Drawing Title	UNIT 10 DEMOLITION PLAN				
Job-Dwg No	19467-106			Rev	A
☐ 2 St. Johns North, Wakefield, WF1 3QA t. 01924 291800 ☐ Carvers Warehouse, 77 Dale Street, Manchester, M1 2HG t. 0161 2388555 ☒ The Old Rectory, 79 High Street, Newport Pagnell, MK16 8AB t. 01908 211377 ☐ 101 London Road, Reading, RG1 5BY t. 0118 9507700 ☐ 10 Gees Court, St Christophers Place, London, W1U 1JJ t. 0207 4091215 THE HARRIS PARTNERSHIP ARCHITECTS www.harrispartnership.com					