


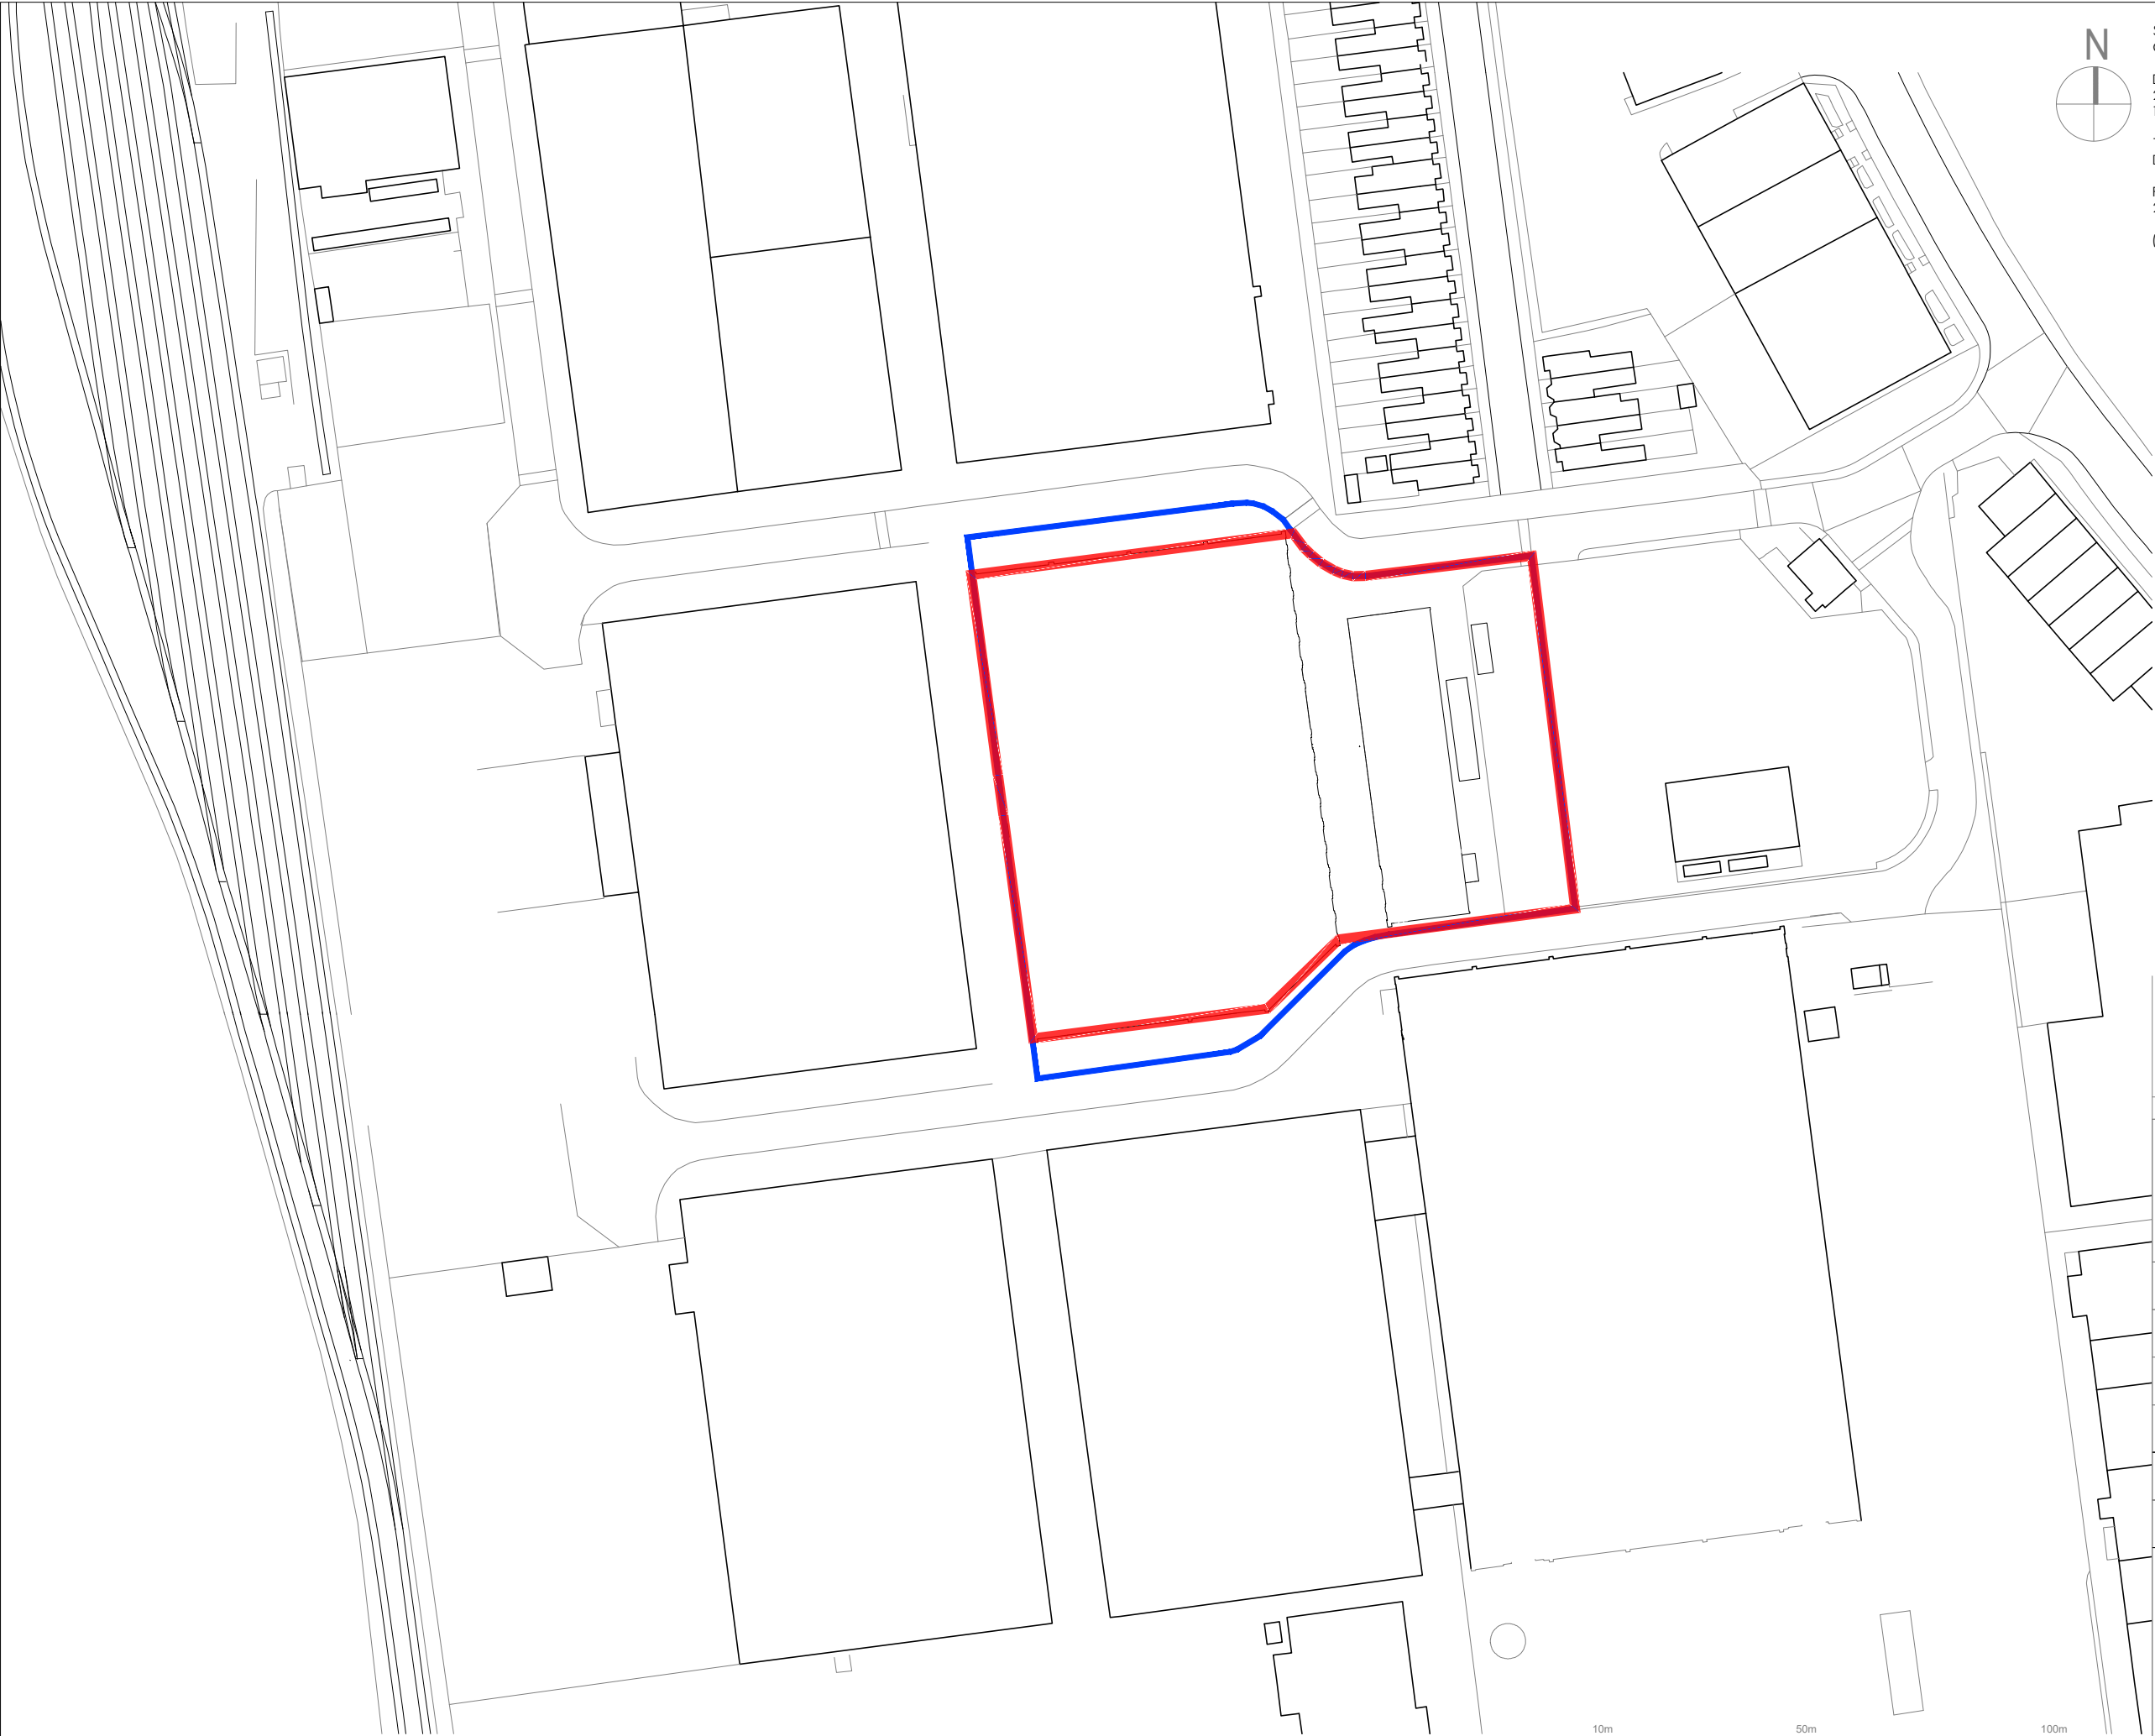

SUBJECT TO CONFIRMATION OF LEGAL BOUNDARIES, SITE CONSTRAINTS & HIGHWAYS.

DRAWING BASED ON SITE SURVEY PLANS: 26800Y_01 (2d); and 27603Y_01 (2d) FROM JPP, and ORDNANCE SURVEY No. 100048957.

THE HARRIS GROUP LTD DOES NOT ACCEPT LIABILITY FOR ANY DEVIATION TO OUR DRAWINGS OR SPECIFICATION.

PLANNING APPLICATION (RED LINE) AREA 9,022 SQ.M; 2.23 ACRES; 0.90 HECTARES.

(BLUE LINE) 9,886 SQ.M; 2.44 ACRES; 0.98 HECTARES.

B	09.02.2024	RED AND BLUE LINE UPDATED	PD	JPG	
A	12.01.2024	RED AND BLUE LINE UPDATED. TITLE BLOCK UPDATED	PD	JPG	
Rev	Date	Description	Rev By	Chk'd By	
Project Title		PROPOSED DEMOLITION UNIT 10 AND WORKS TO UNIT 6 UNITS 6 & 10 BARTON PARK, CHICKENHALL LANE EASTLEIGH SO50 6RR			
Client		JLL			
Status		PLANNING			
Scale		1:1250	Drawing Size	A3	
Date	25/07/2023	Drawn By	HWG	Checked	JPG
Drawing Title		LOCATION PLAN			
Job-Dwg No		19467-100		Rev	B
☐ 2 St. Johns North, Wakefield, WF1 3QA t. 01924 291800 ☐ Carvers Warehouse, 77 Dale Street, Manchester, M1 2HG t. 0161 2388555 ☒ The Old Rectory, 79 High Street, Newport Pagnell, MK16 8AB t. 01908 211377 ☐ 101 London Road, Reading, RG1 5BY t. 0118 9507700 ☐ 10 Gees Court, St Christophers Place, London, W1U 1JJ t. 0207 4091215  ARCHITECTS www.harrispartnership.com					

