


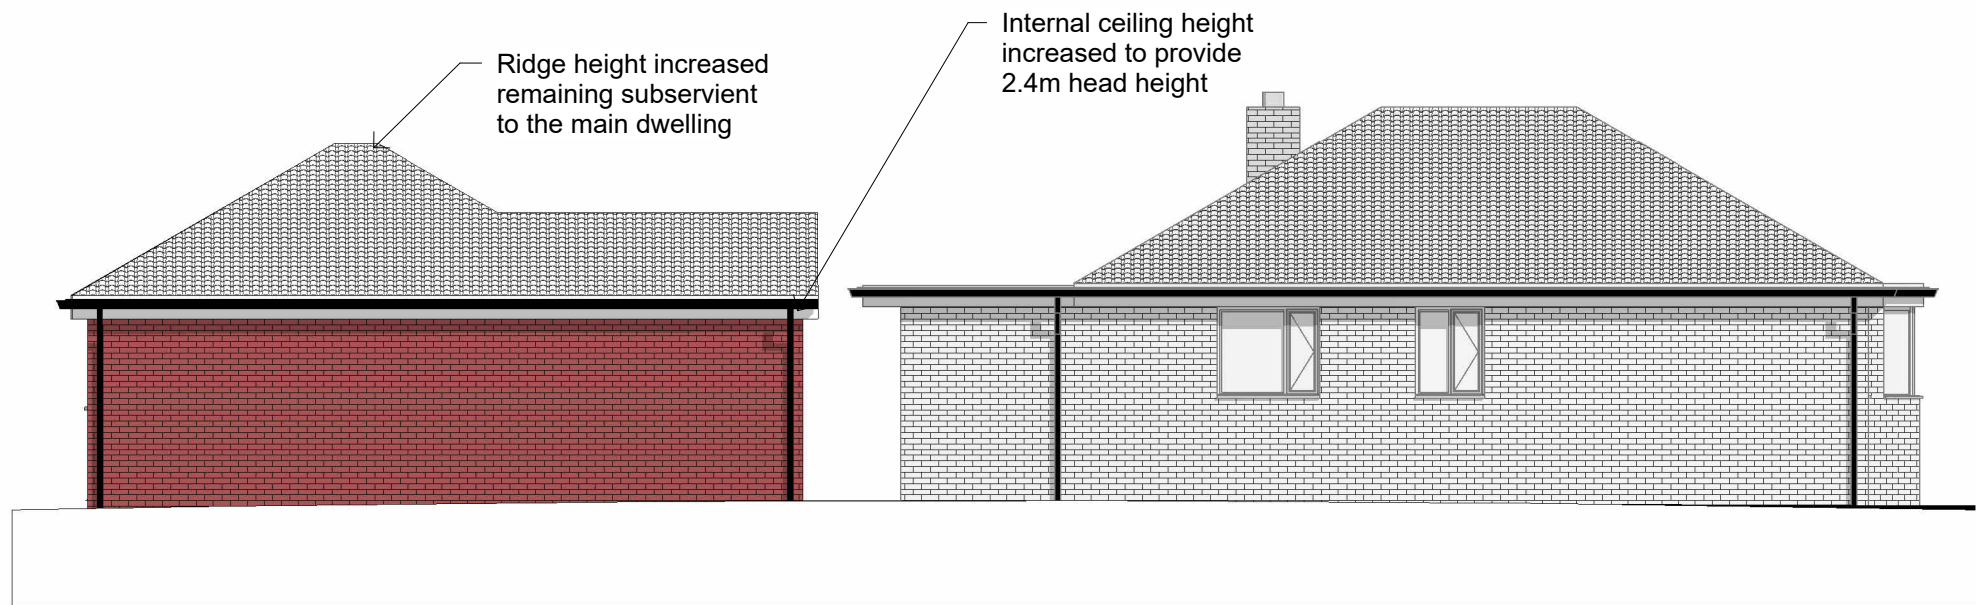

1 Proposed South East View
1 : 100



2 Proposed North West View
1 : 100

No.	Description	Date



MOOSE
CONSULTING SERVICES

DESIGN · CONSULT · ADVISE

Excellence in Delivery

Moose Consulting Services
71-75 Shelton Street
Covent Garden
London WC2H 9JQ

PURPOSE OF ISSUE
For Review

PROJECT
16 Bridge Close

SHEET
Proposed Elevation

CLIENT
Jayne & Russ Sturgess

Date 08/5/24	Project number 2381279	Scale (@ A3) 1 : 100
Drawn by CC	DRWAING NUMBER A204	REV
Checked by AC		