




1

Proposed Front View

1 : 50

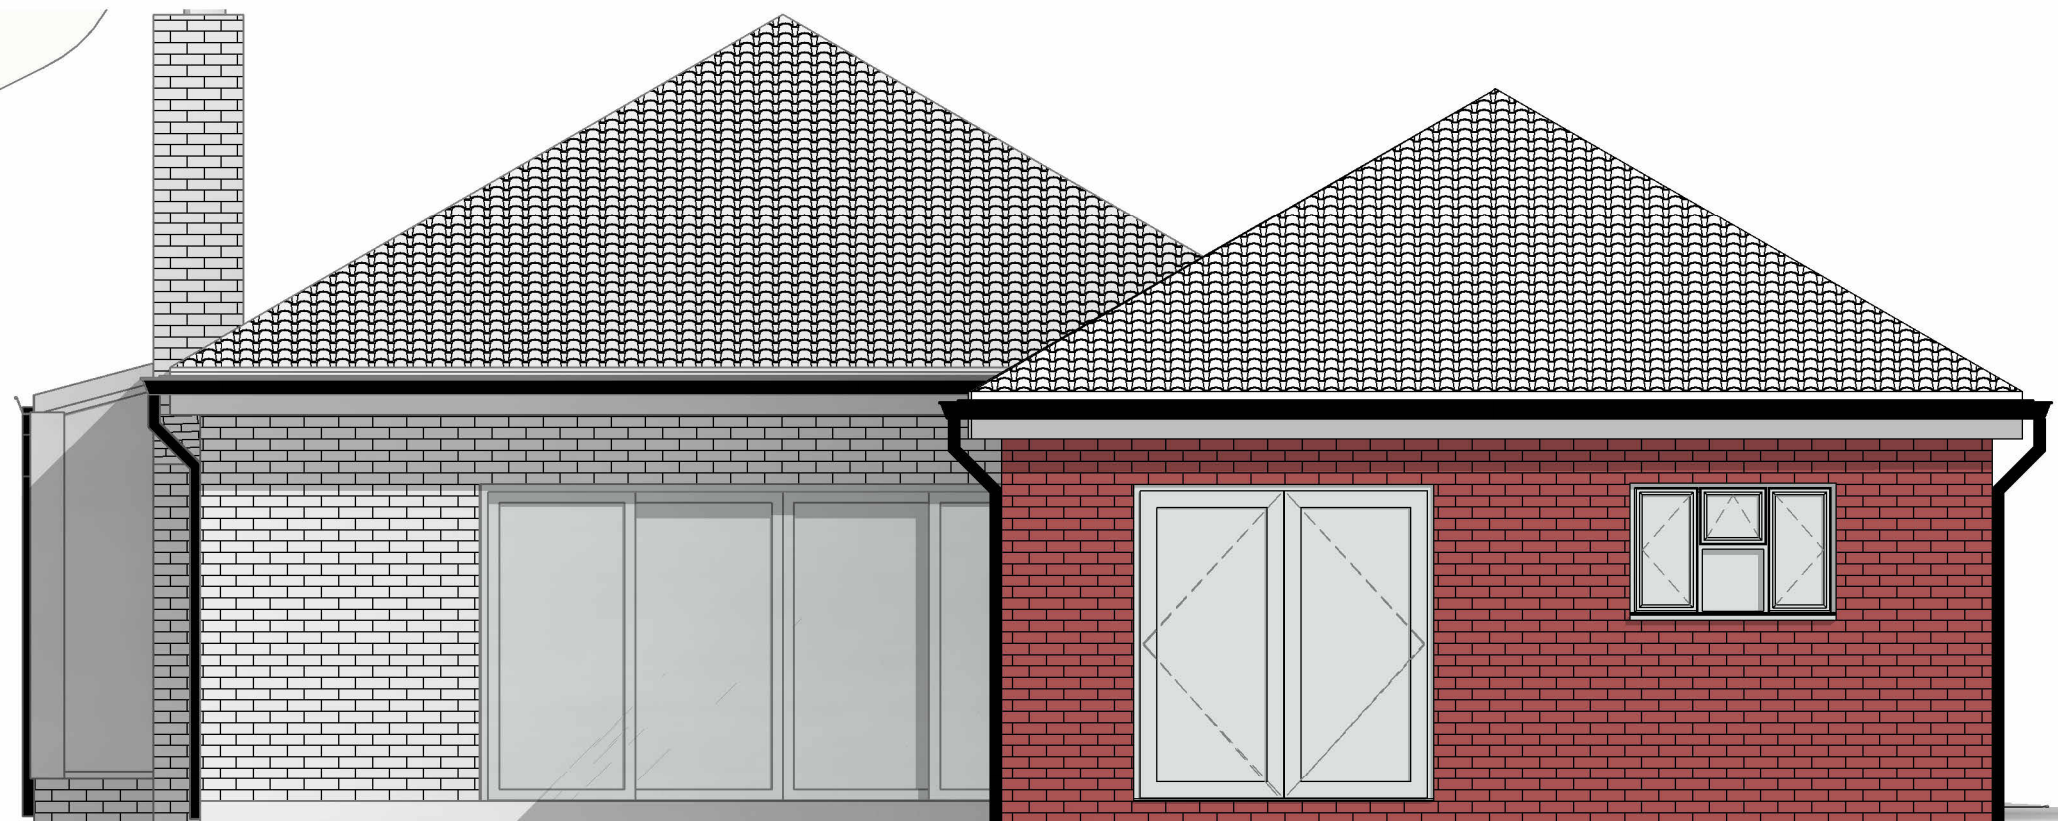

2

Proposed Rear View

1 : 50

No.	Description	Date



Moose Consulting Services
71-75 Shelton Street
Covent Garden
London WC2H 9JQ

PURPOSE OF ISSUE

For Review

PROJECT

16 Bridge Close

SHEET

Proposed Elevation

CLIENT

Jayne & Russ Sturgess

Date
08/5/24

Project number
2381279

Scale (@ A3)
1 : 50

Drawn by
CC

DRWAING NUMBER

REV

Checked by
AC

A203