


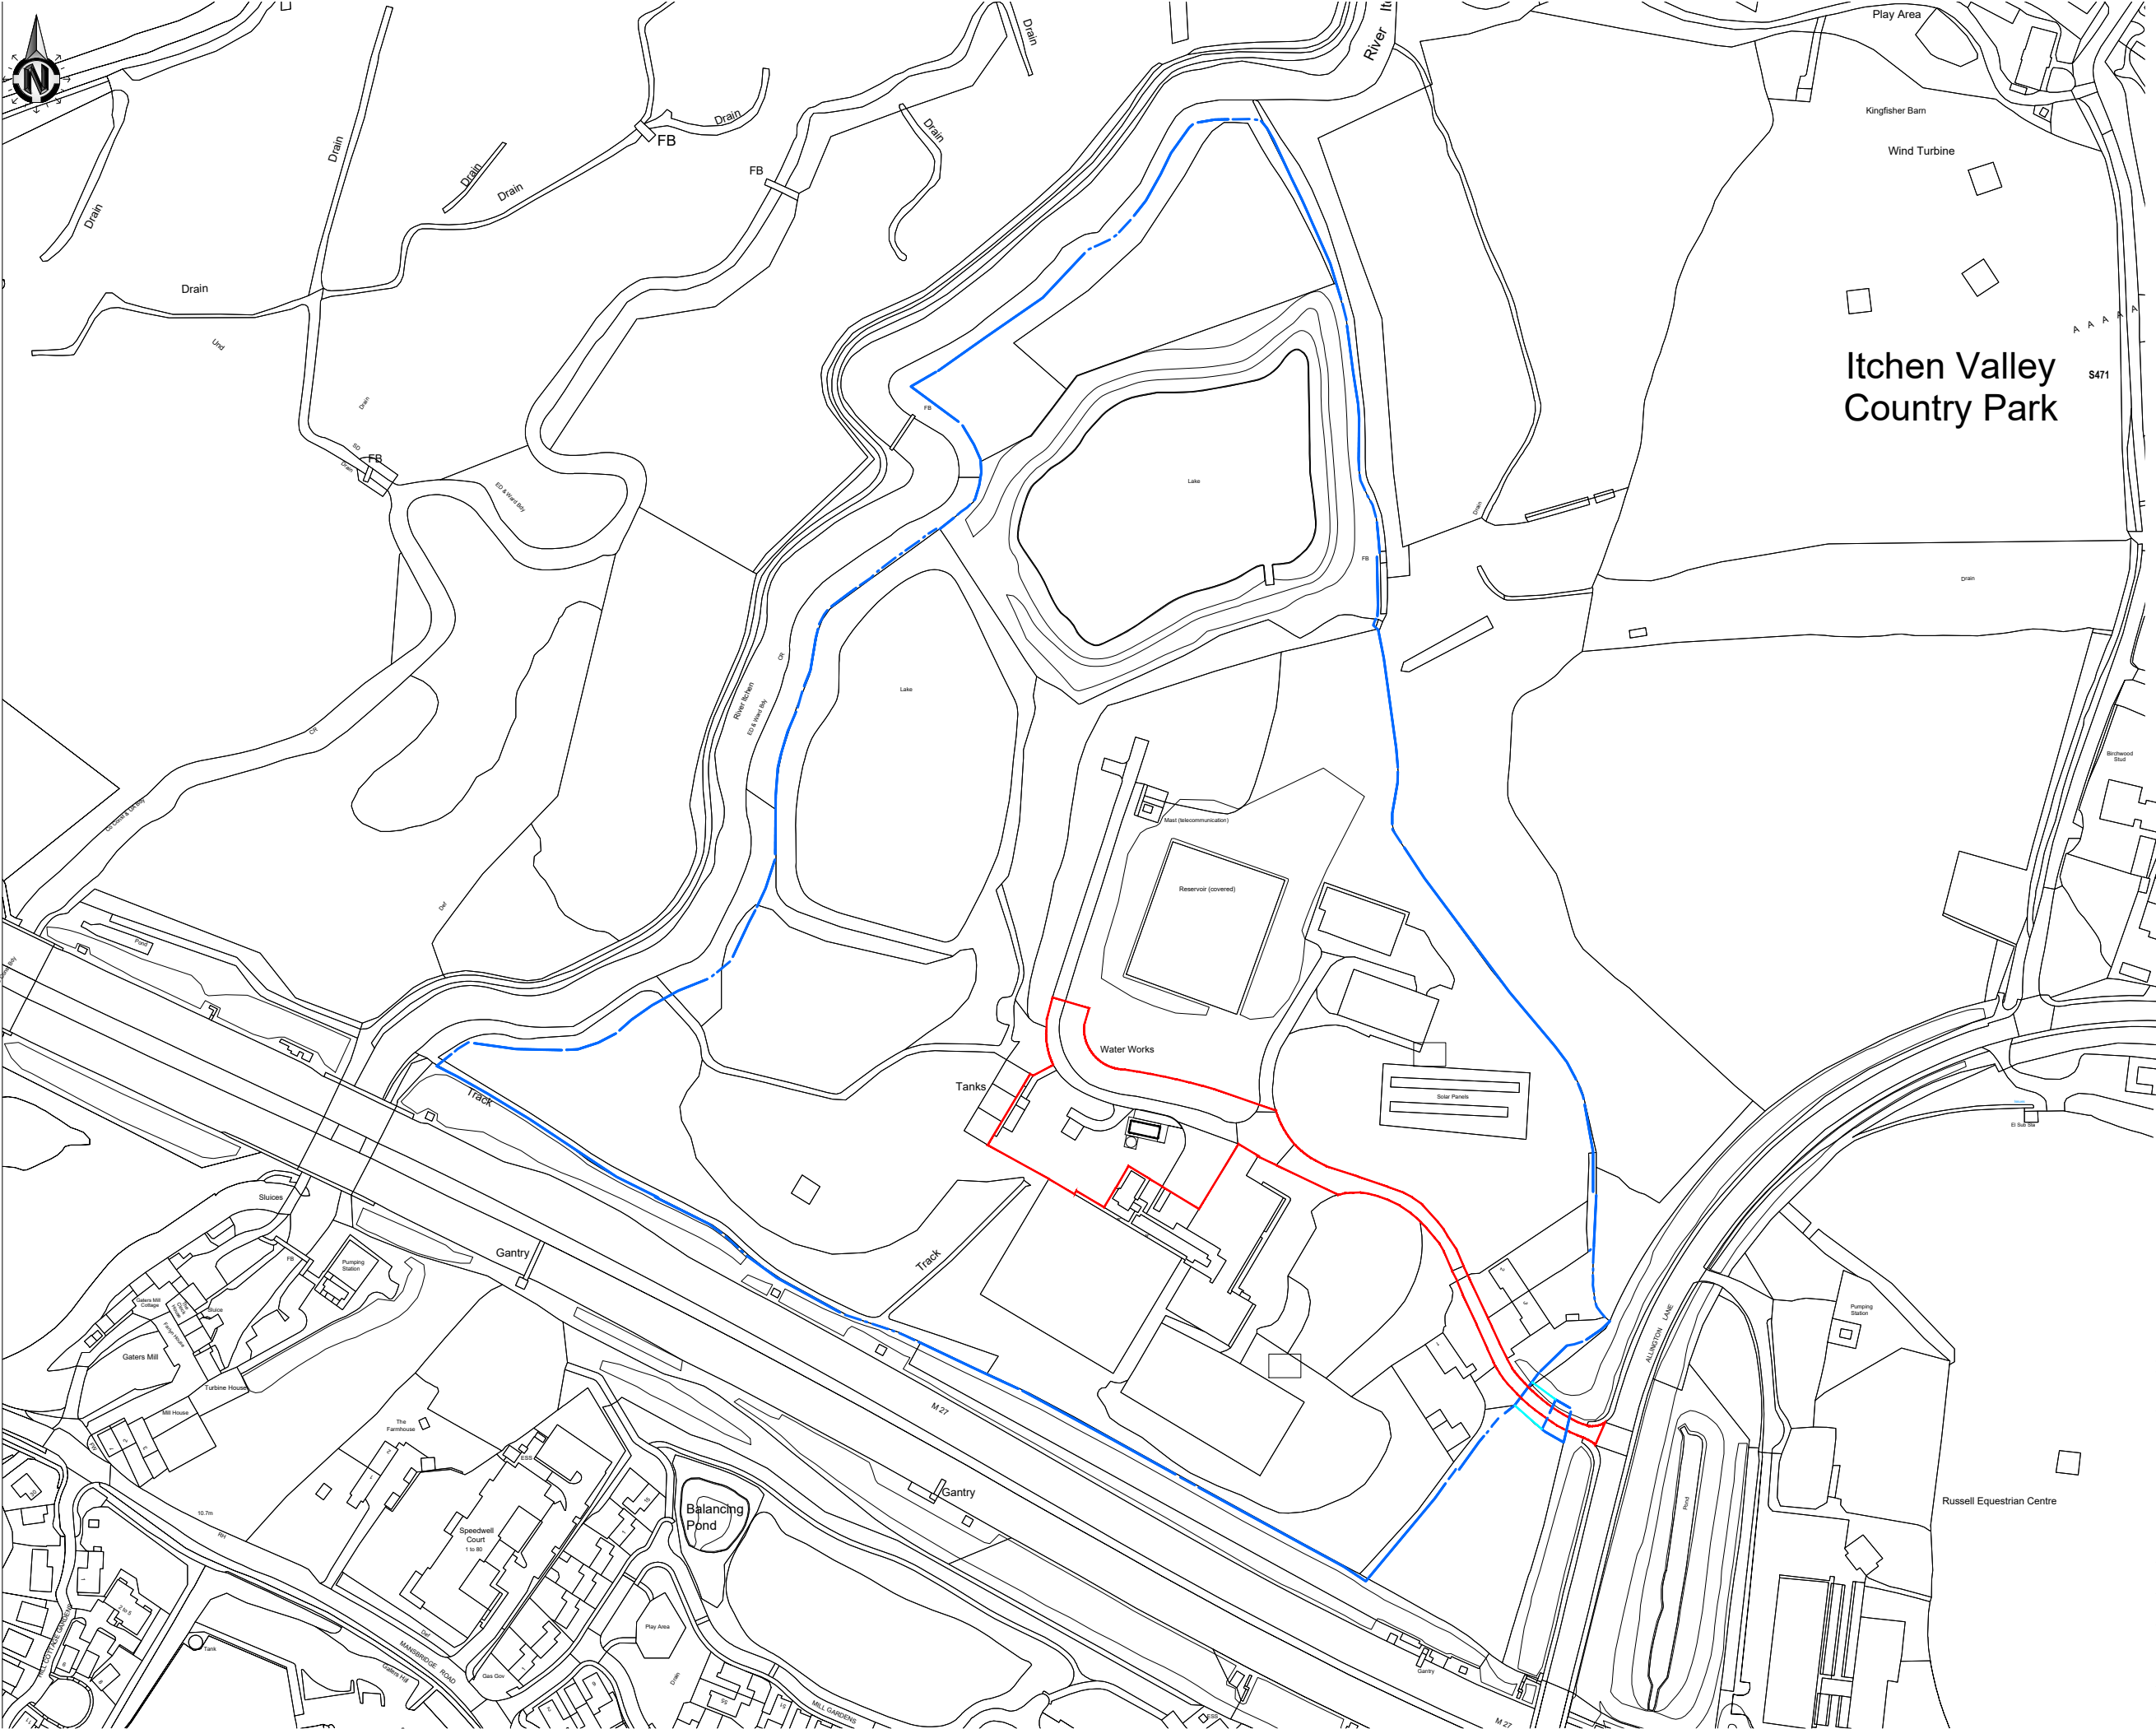

- General Notes
1. These drawings are to be read in conjunction with all relevant Architect's and Engineer's drawings and specifications, refer to Drg. No.00 for Structural Specification
 2. Except where specific dimensions are shown on these drawings, all setting out shall be in accordance with the architects drawings and specifications. Any discrepancy between these drawings and the architects drawings or the actual site dimensions should be referred to the engineer immediately and confirmed in writing. The contractor is responsible for the accuracy of all dimensions and the setting out.
 3. Do not scale from these drawings. If in doubt, ask.
 4. All dimensions are in millimetres unless noted otherwise.
 5. All proprietary materials to be in accordance with manufacturers specifications and to Engineer's approval.
 6. All proprietary CDP elements shown on the drawings should be treated as indicative and are subject to detailed design by specialist manufacturer/supplier. The contractor should make suitable allowance for third party design/detailing and potential impact on the permanent work design.

LEGEND

- DEVELOPMENT SITE
- APPLICANT OWNERSHIP
- APPLICANT RIGHT OF ACCESS

THIS DRAWING IS FOR PLANNING PURPOSES ONLY
This drawing has been prepared for submission to fulfil planning permission requirements only.

P02	16.05.24	Red line revised following client review	I/W
P01	01.05.24	Preliminary issue	I/W
Rev	Date	Revision Description	Issued by

Drawing Status: **S3 - Suitable for Review**

GODSELL • ARNOLD
PARTNERSHIP LTD
Consulting Civil and Structural Engineers
7 Arrowsmith Court, Station Approach
Broadstone, Dorset. BH18 8AX
Telephone: 01202 600 900 Website: www.gapltd.net

Client: **PORTSMOUTH WATER LTD**

Project: **RIVER ITCHEN WORKS - CENTRIFUGE**

Drawing Title: **CENTRIFUGE BUILDING
LOCATION PLAN**

Scale: **1 : 1250 @ A1** Drawn: **GAP** Checked:

Project-Originator-Zone-Level-Type-Role Drawing No.: **23708-GAP-XX-XX-DR-C** Revision: **9050 P02**

Reproduced by permission of Ordnance Survey on behalf of HMSO.
© Crown copyright and database right 2024. All rights reserved.
Ordnance Survey Licence Number 100018036.