




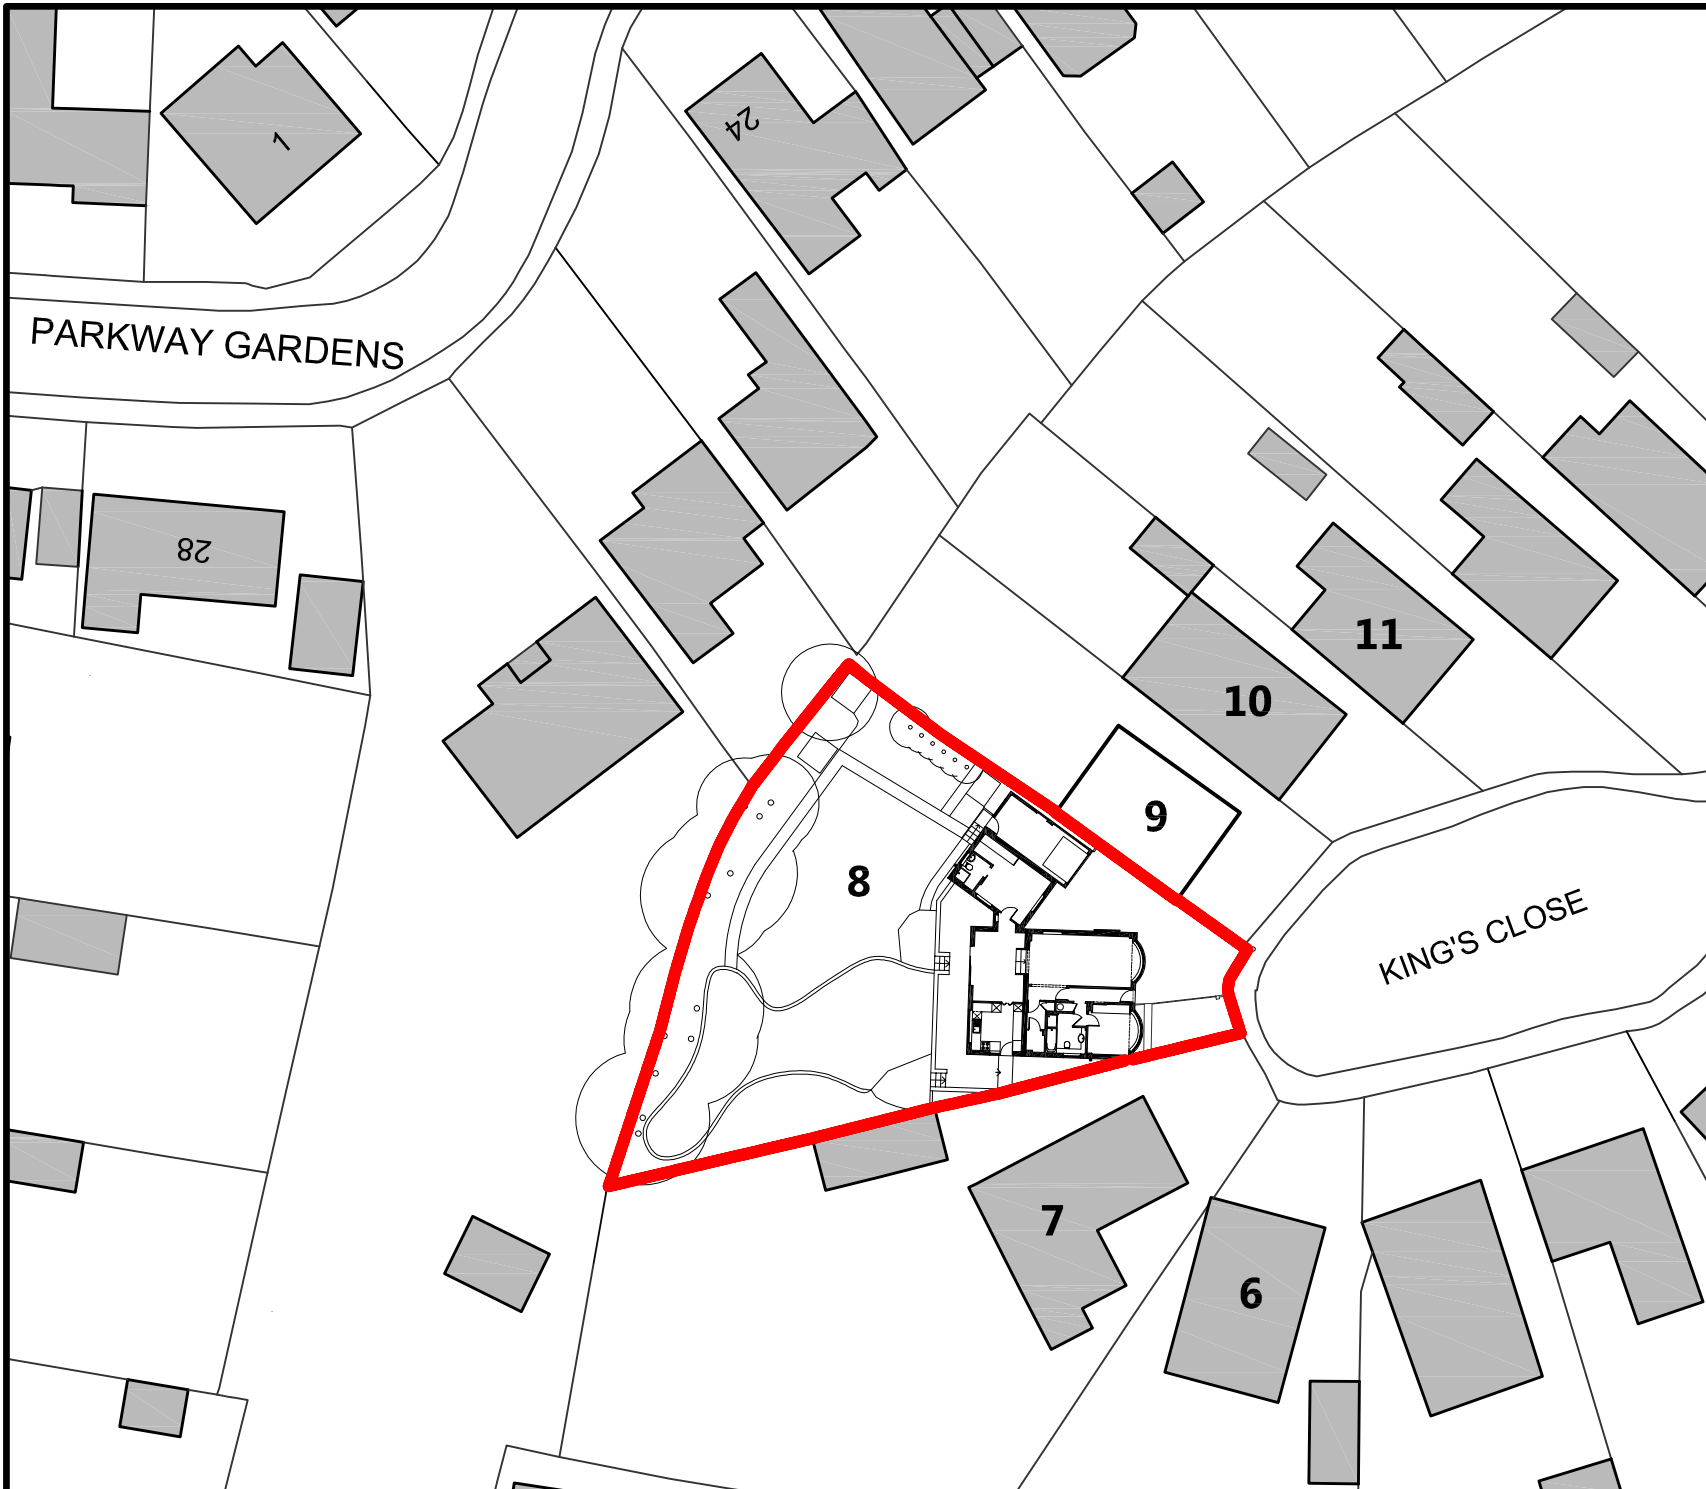

Ordnance Survey, (c) Crown Copyright 2024.
 All rights reserved. Licence number 100022432

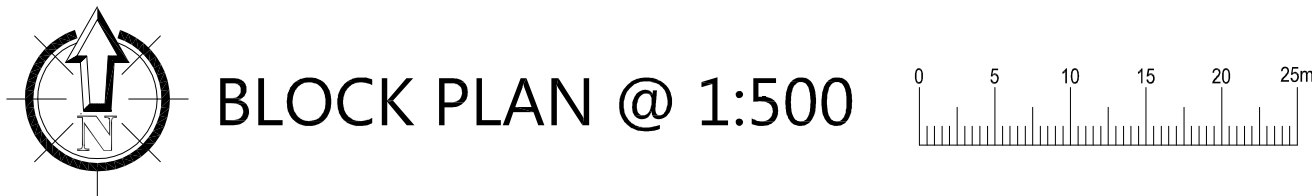

BLOCK PLAN @ 1:500

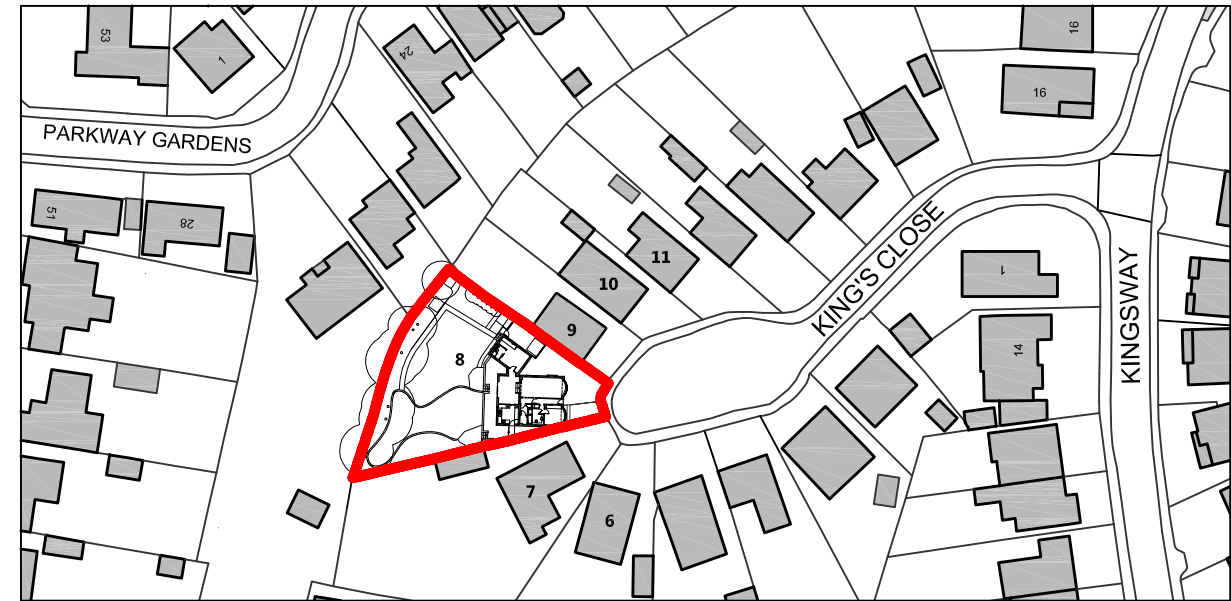

Ordnance Survey, (c) Crown Copyright 2024.
 All rights reserved. Licence number 100022432



LOCATION PLAN
 @ 1:1250

 30 Grove Place, Sholing, Southampton, SO19 9QY TEL: 07588 555392 EMAIL: info@concept20architecture.com	PURPOSE OF ISSUE:	
	☐ information	☒ approval ☐ tender
	TITLE:	
	BLOCK / LOCATION PLAN	
PROJECT: 8 KINGS CLOSE, CHANDLERS FORD, SOUTHAMPTON, SO53 2FF	0 5 10 15 20 25m	
	SCALE 1:500 @ A3	
	REV. A	DATE 3-5-24
	SCALE AS SHOWN	PLOTTED 21-5-24
CLIENT: Steven King	DWG. NO. 24-001-01REVA	