EASTLEIGH

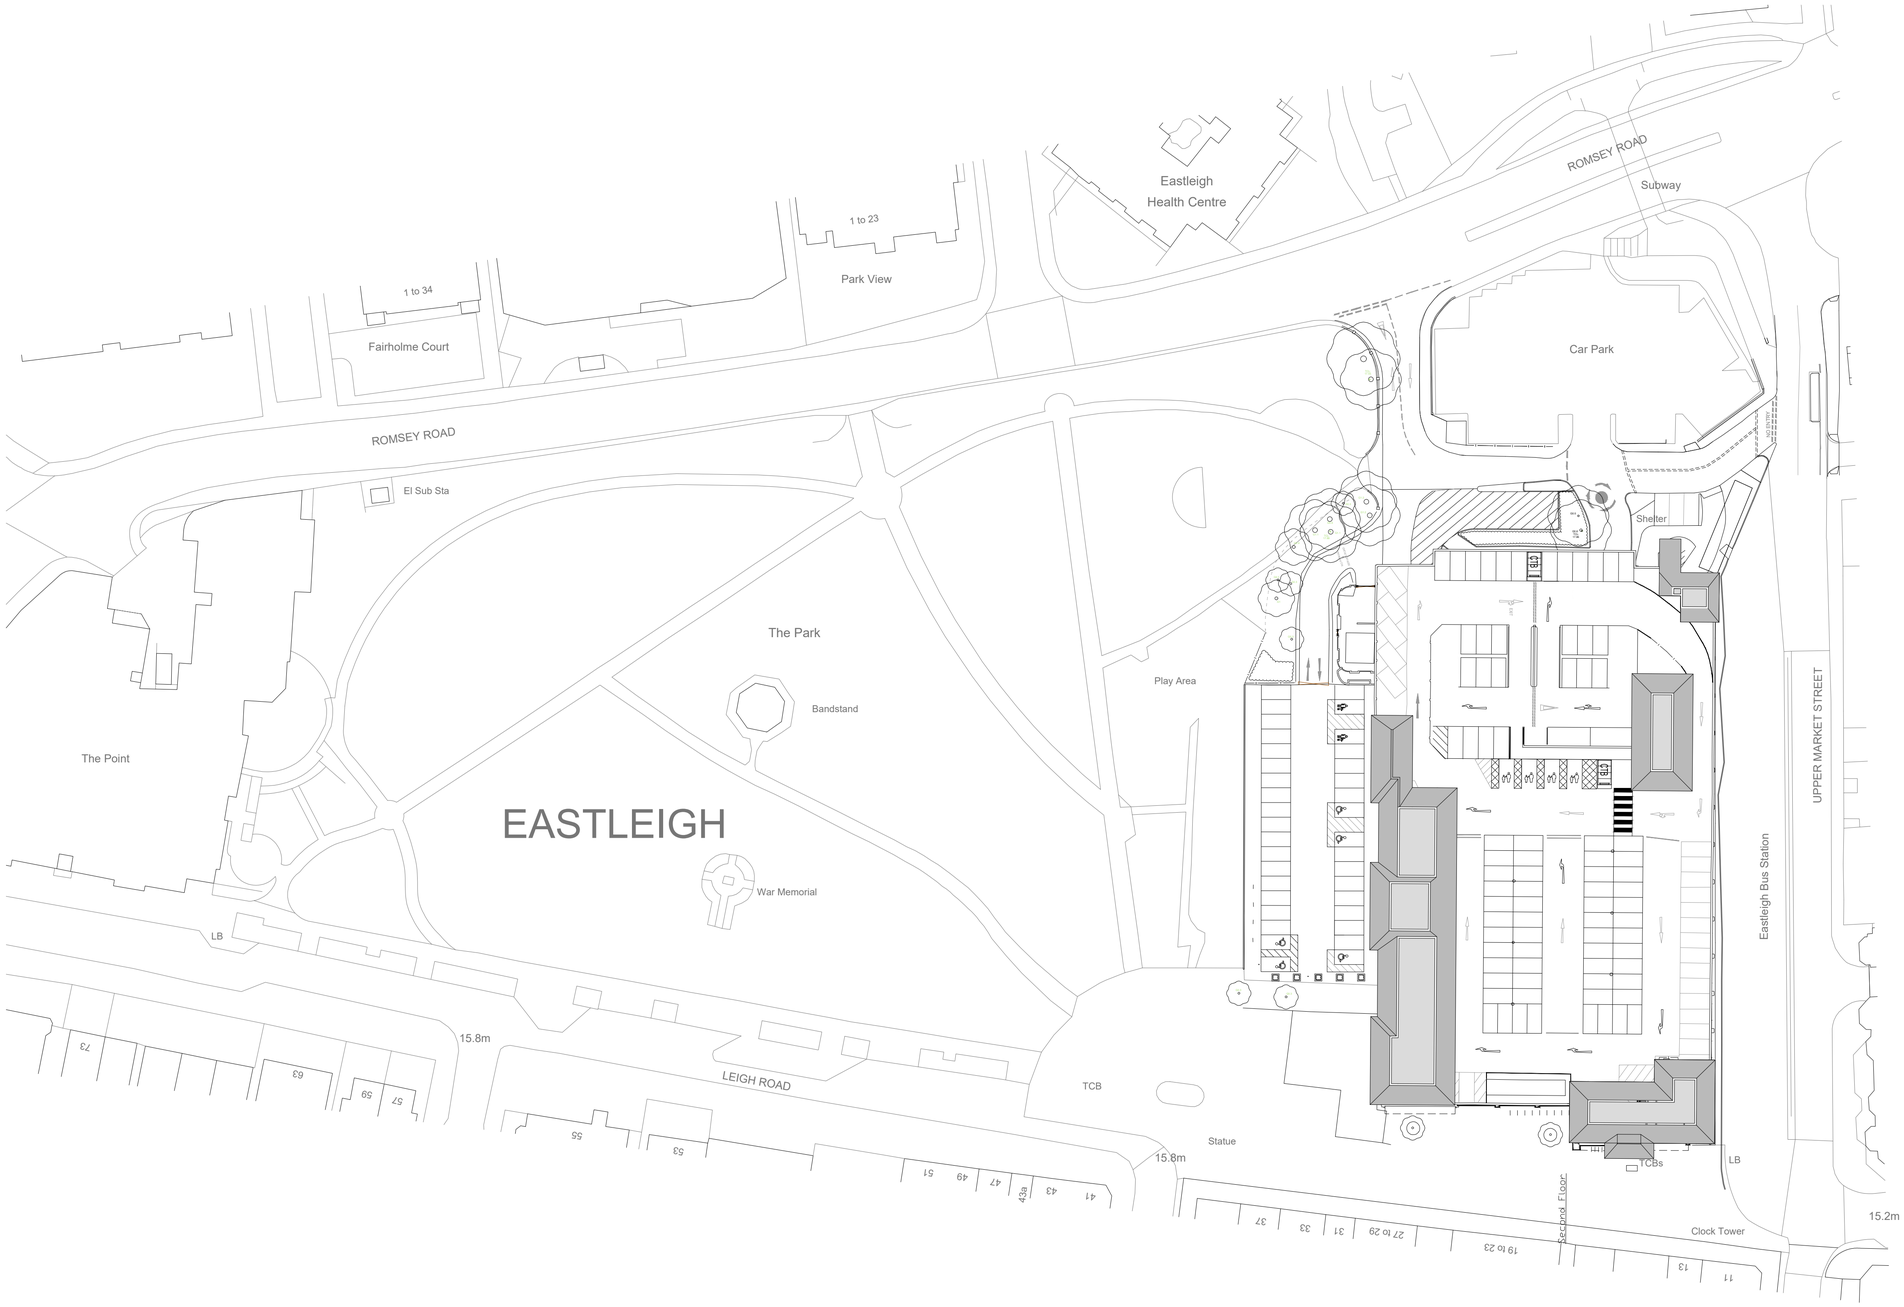

Existing Site Plan
Scale 1:500 @ A1

REV.	DESCRIPTION	DATE	INITIALS

All drawings are subject to full site survey. All dimensions are to be checked on site.

Ordnance Survey - Information © Crown copyright. All rights reserved. Licence number 4970000739

500 scale 0m 10m 20m 30m 40m 50m

NORTH

PLANNING

CLIENT: Sainsbury's Supermarkets Ltd

CHQ ARCHITECTS

PROJECT: Leigh Road, Eastleigh, SO50 9FH

CHQ Architects Ltd
The Maltings, 44 Whitehorse Street, Baldock, Hertfordshire SG7 6QQ
Telephone: (01462) 895115
Email: mail@chq-architects.co.uk
www.chq-architects.co.uk

CHQ REFERENCE: CHQ.24.16927

SCALE: 1:500 @ A1

DRAWN: BMi

DRAWING: Existing Site Plan

PROJECT CODE	ORIGINATOR	DESIGN	CIVIL	DWG. NO.	REV
AS-2253_0194	CHQ	Z07	00	PL-A-2002	-

ISO A1 Landscape