


A4

Snakemoor Lane

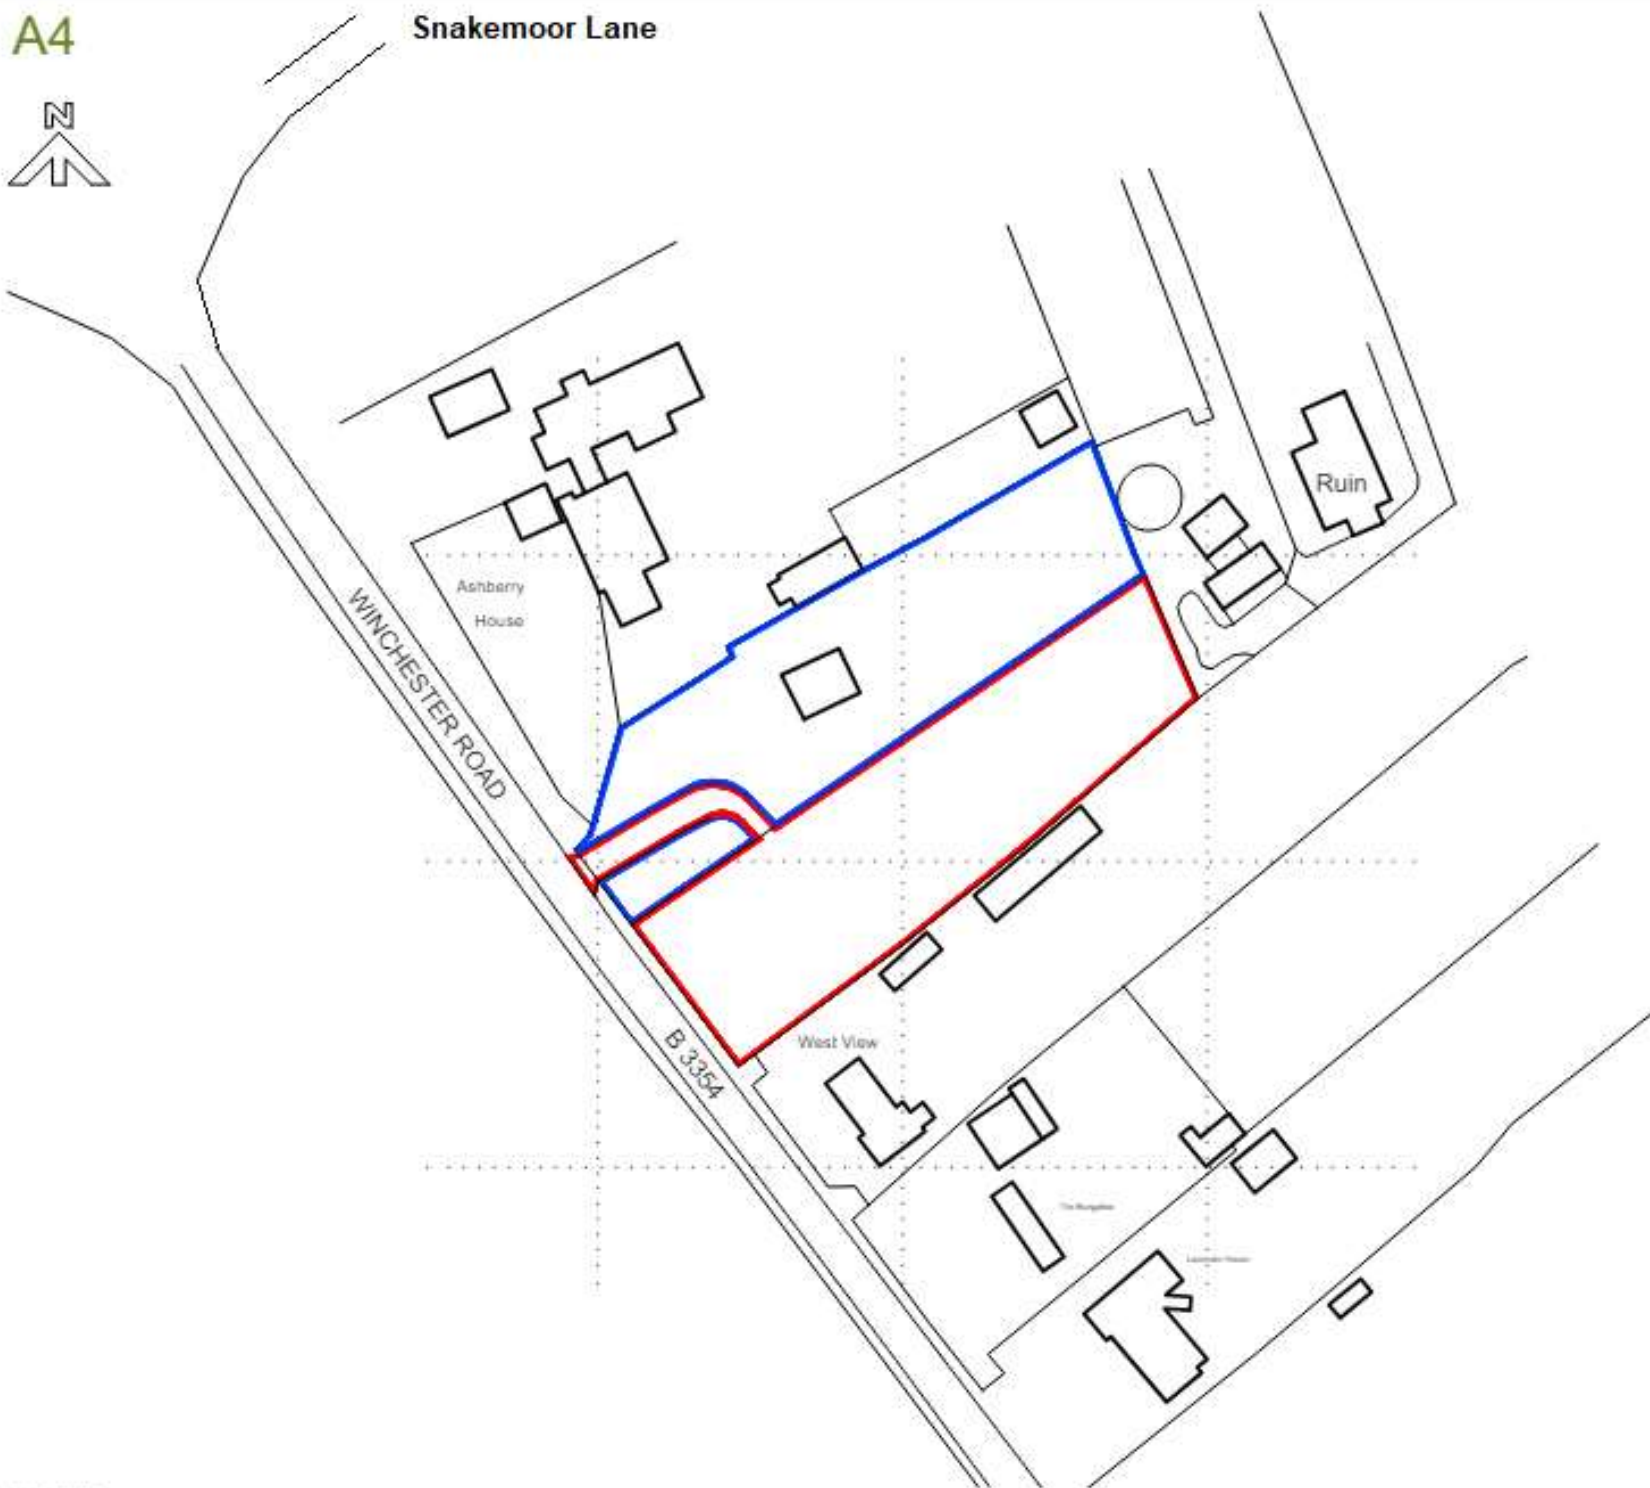

This drawing remains the property of Think Architecture Consultants Limited and shall not be copied without prior written consent.			
Rev	Comment	By	Date
A	Amended layout	JAS	25.03.22



Client: Mr Len Collins		
Address: Croft Farm, Winchester Road, SO32 2BX.		
Drawing title: Location Plan		
Scale: 1:1250	Date Drawn: 18.03.24	Drawn by: JAS
App No: 0721	Proj No: PL01	Rev: -
Status: PLANNING		

thinkarchitecture
CONSULTANTS LIMITED
The Studio, 8 The Drive, Oakley,
Hampshire, RG23 7DA.
Tel: 01295 781221
Email: jules@thinkarchitecture.biz
www.thinkarchitecture.biz

Scale 1:1250

0m 10m 20m 30m 40m 50m 100m