
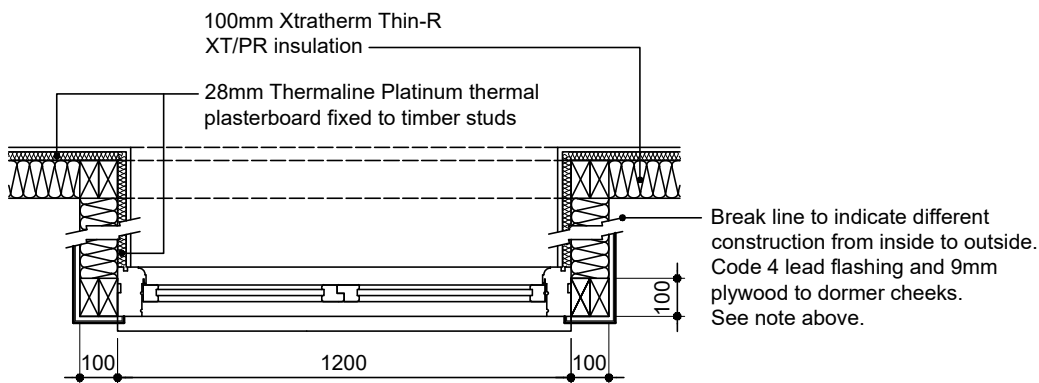


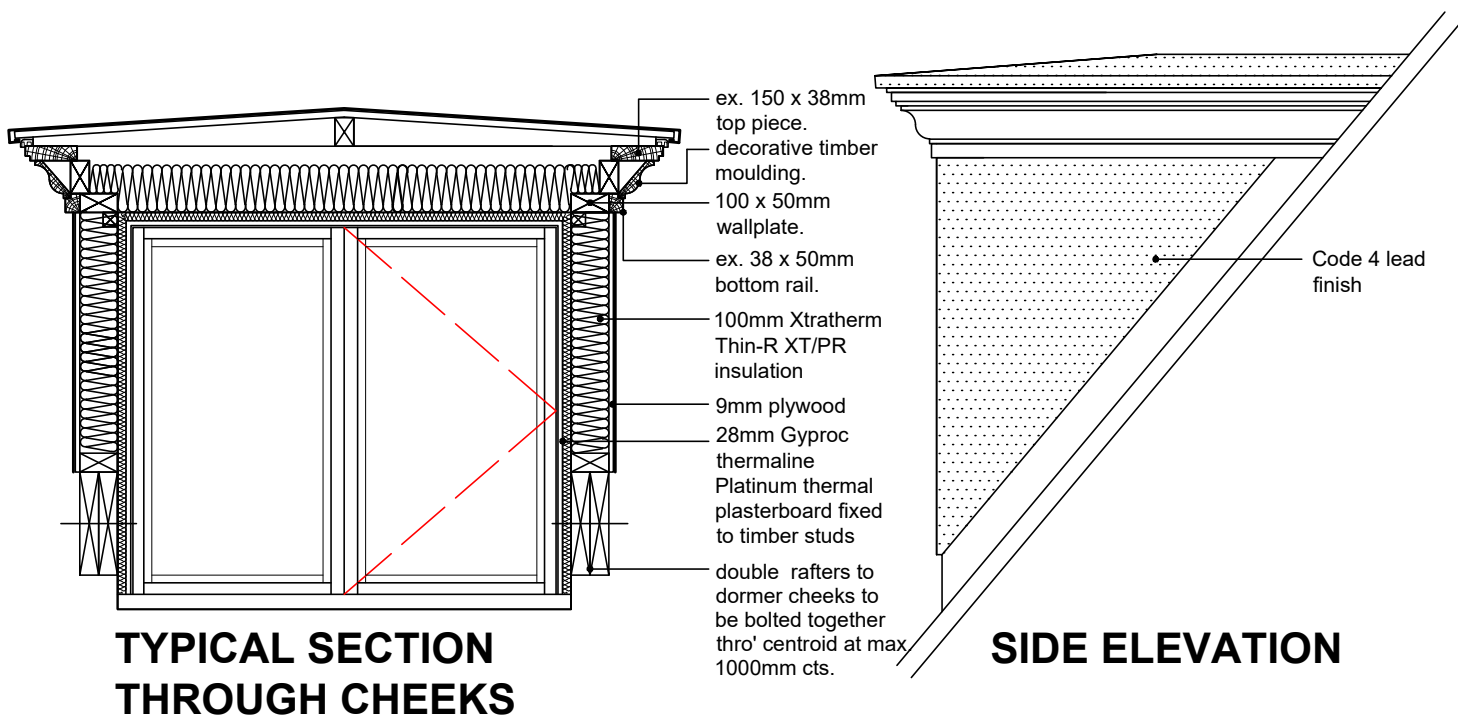

PLAN ABOVE CILL LEVEL

TRADITIONAL FLAT ROOF DORMER DETAIL

	Drawing: Traditional flat roof dormer detail.	Detail No.RF[6]08
		Revision. March 09.
		Scale. 1:20