



THIS DRAWING AND THE BUILDING WORKS DEPICTED ARE THE COPYRIGHT OF J.S.BLOOR (SERVICES) LIMITED AND MAY NOT BE REPRODUCED OR AMENDED EXCEPT BY WRITTEN PERMISSION. NO LIABILITY WILL BE ACCEPTED FOR AMENDMENTS MADE BY OTHER PERSONS.

BOORLEY = PLOTS 529

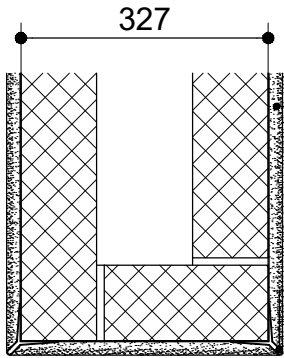

FRONT ELEVATION

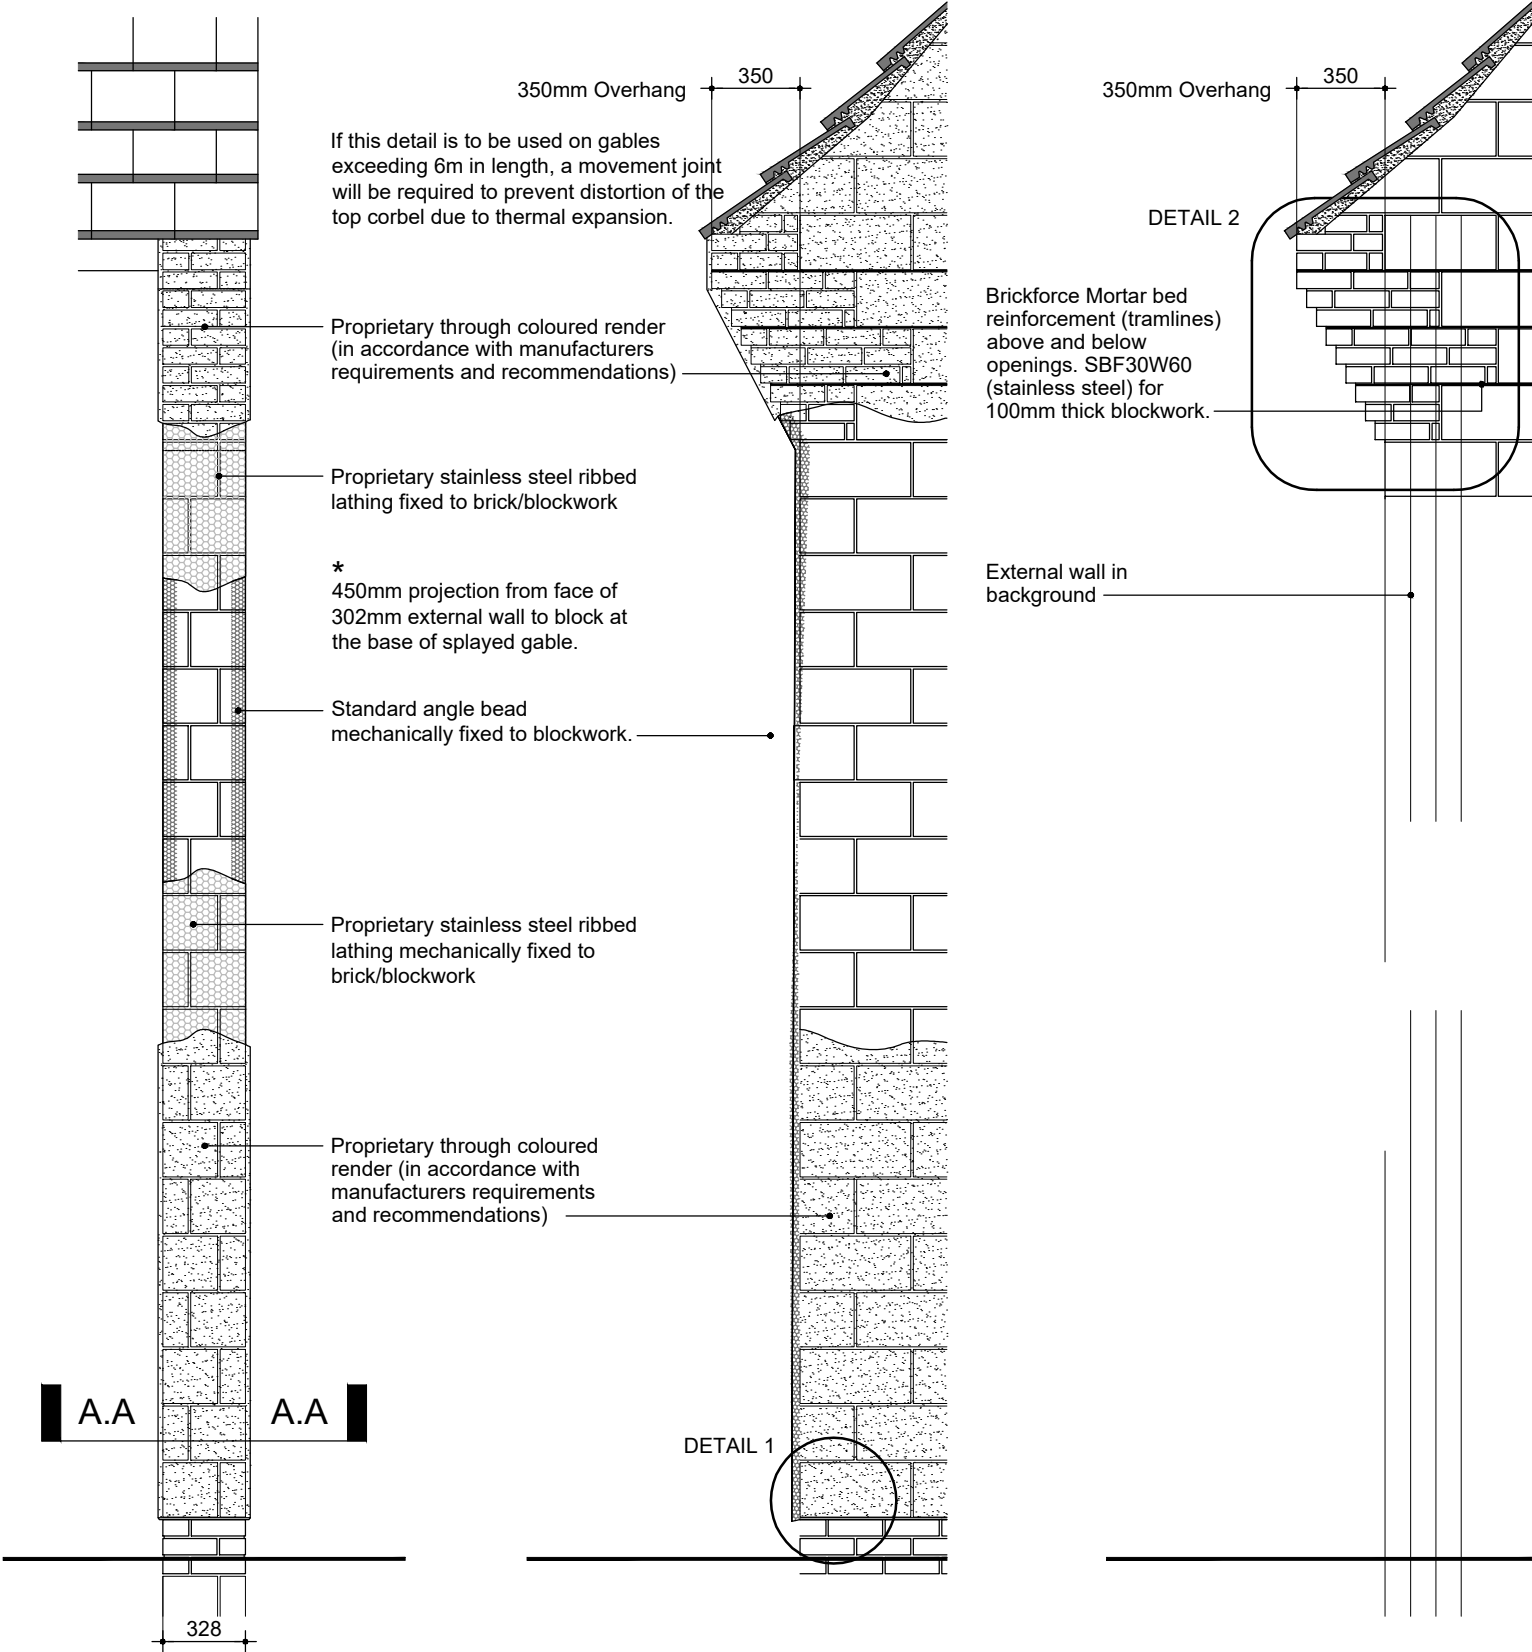

SECTION A-A

Proprietary through coloured render (in accordance with manufacturers requirements and recommendations) on proprietary stainless steel ribbed lathing fixed to 100mm medium dense concrete blockwork outerleaf. (7N/mm² - as shown on working drawings and structural calculations).


Standard angle bead (stainless steel to BSEN 10088-21.4301) or uPVC.

Proprietary through coloured render (in accordance with manufacturers requirements and recommendations) on proprietary stainless steel ribbed lathing fixed to 100mm medium dense concrete blockwork outerleaf. (7N/mm² - as shown on working drawings and structural calculations).

Angle bead mechanically fixed to blockwork

Bell cast (render stop) bead (stainless steel to BSEN 10088-21.4301) or uPVC.

DETAIL 1

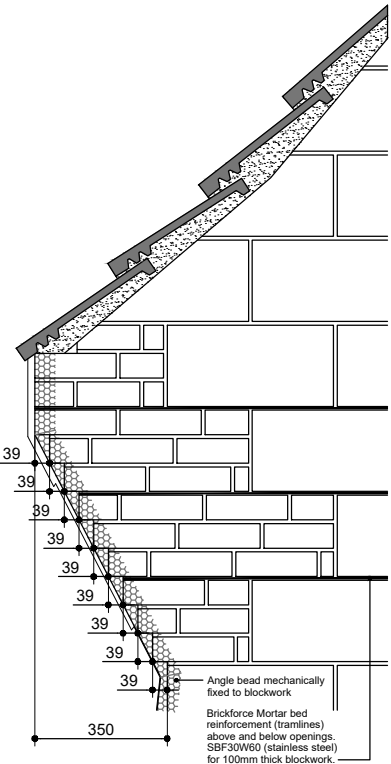

DETAIL 2