
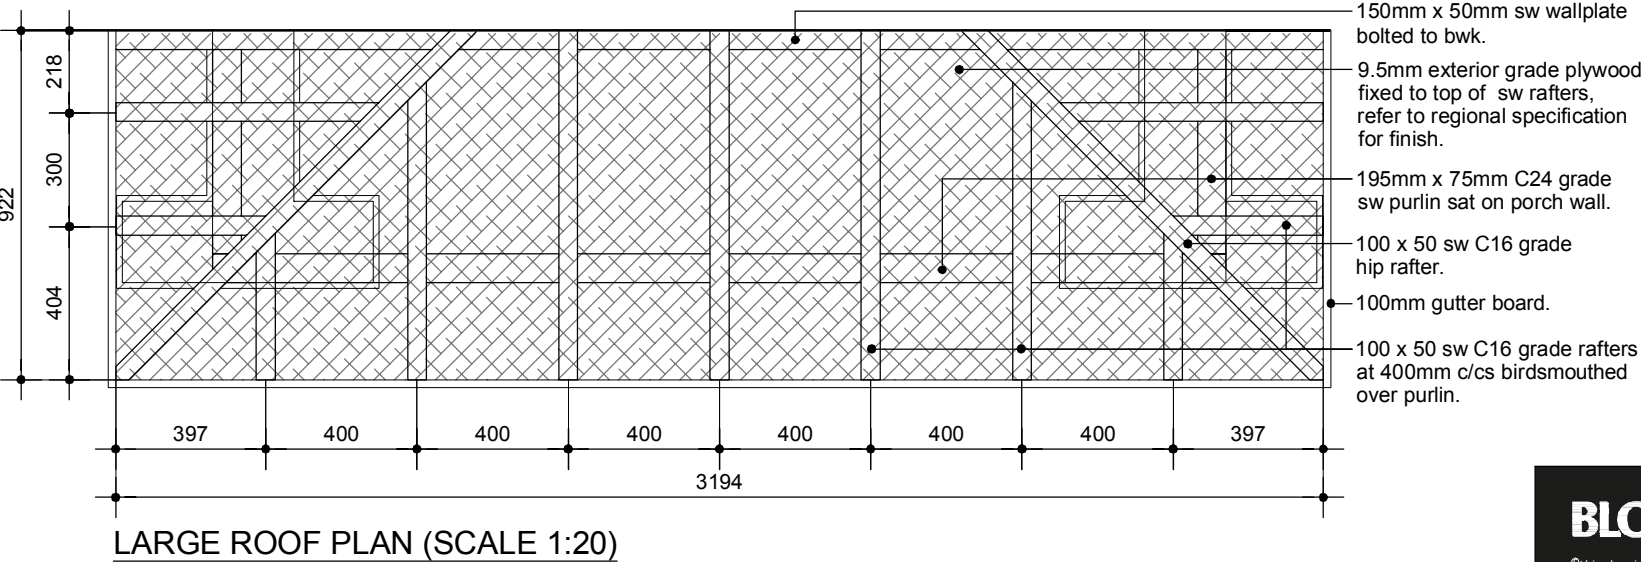
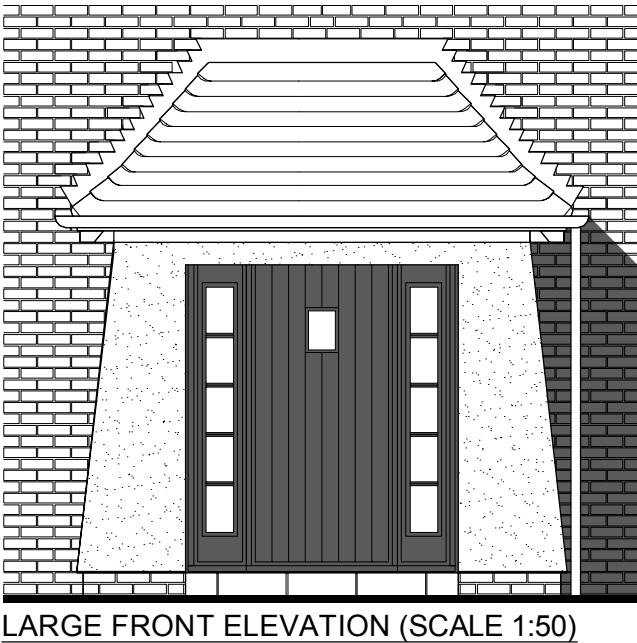
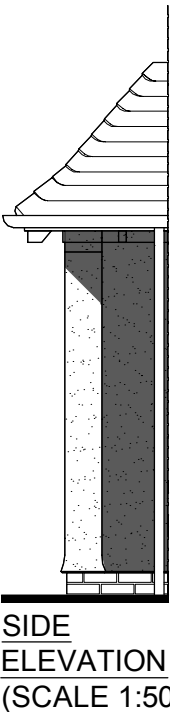
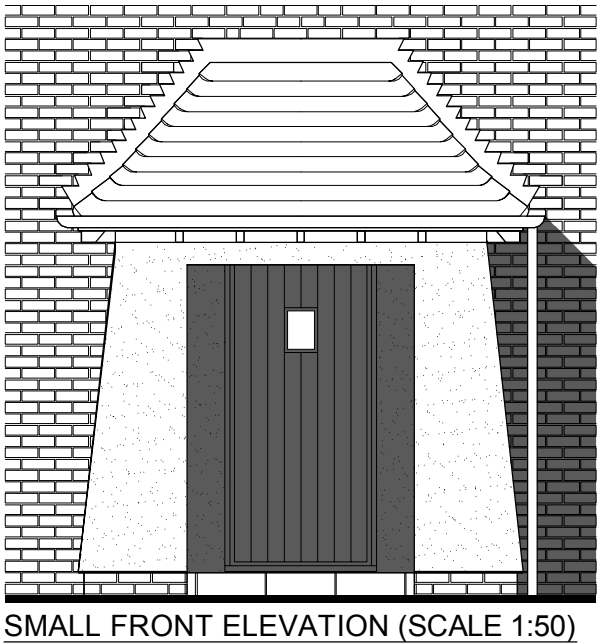
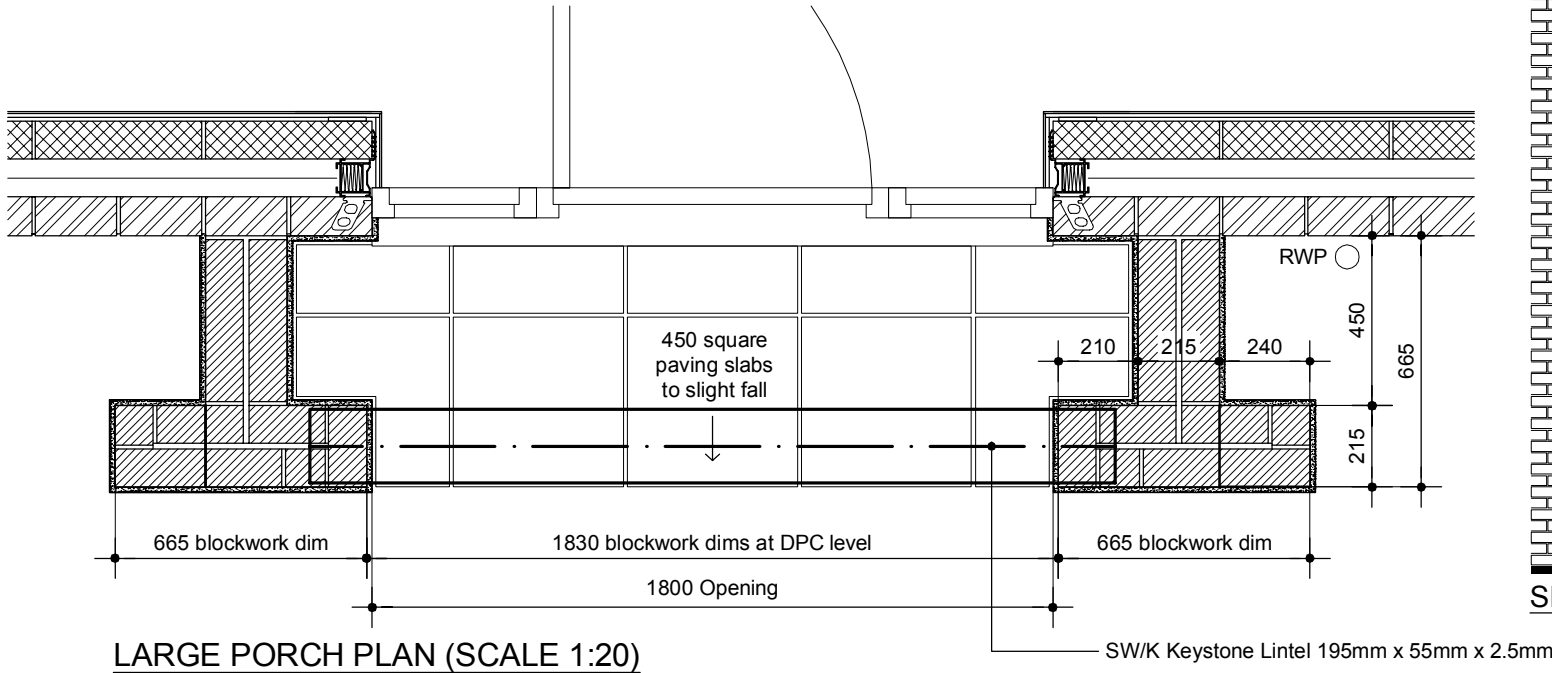
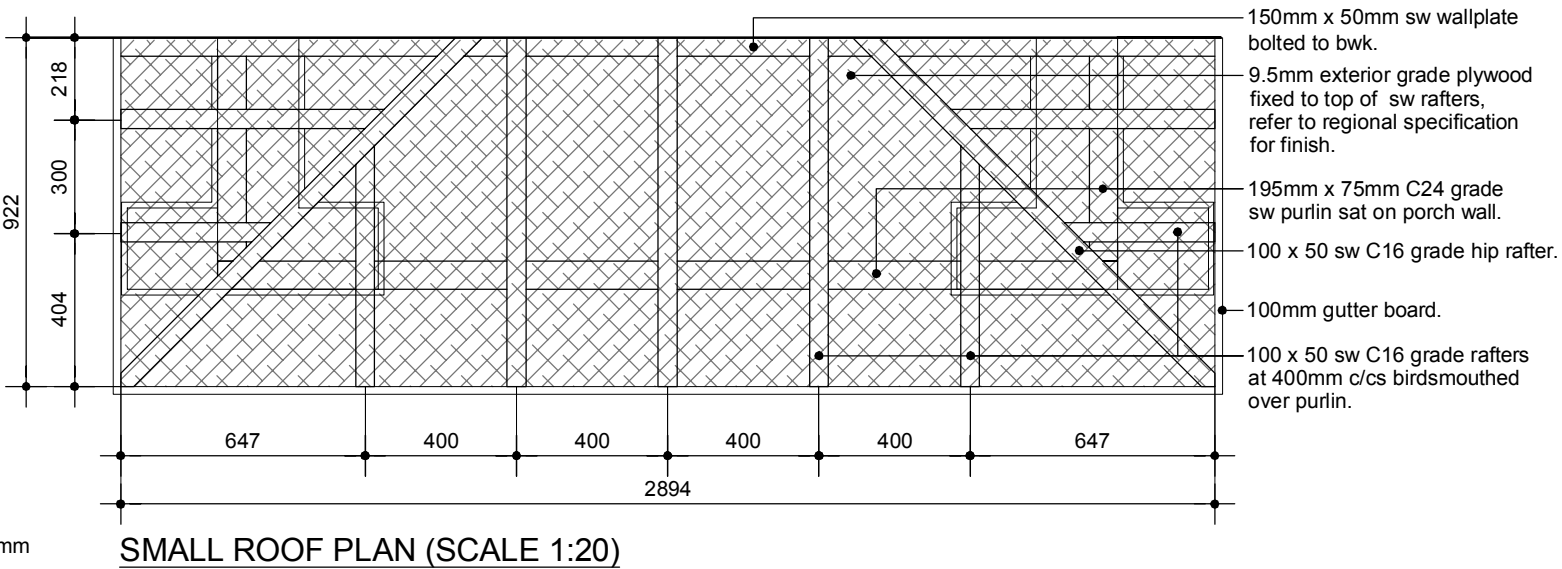


THIS DRAWING AND THE BUILDING WORKS DEPICTED ARE THE COPYRIGHT OF J.S.BLOOR (SERVICES) LIMITED AND MAY NOT BE REPRODUCED OR AMENDED EXCEPT BY WRITTEN PERMISSION. NO LIABILITY WILL BE ACCEPTED FOR AMENDMENTS MADE BY OTHER PERSONS.

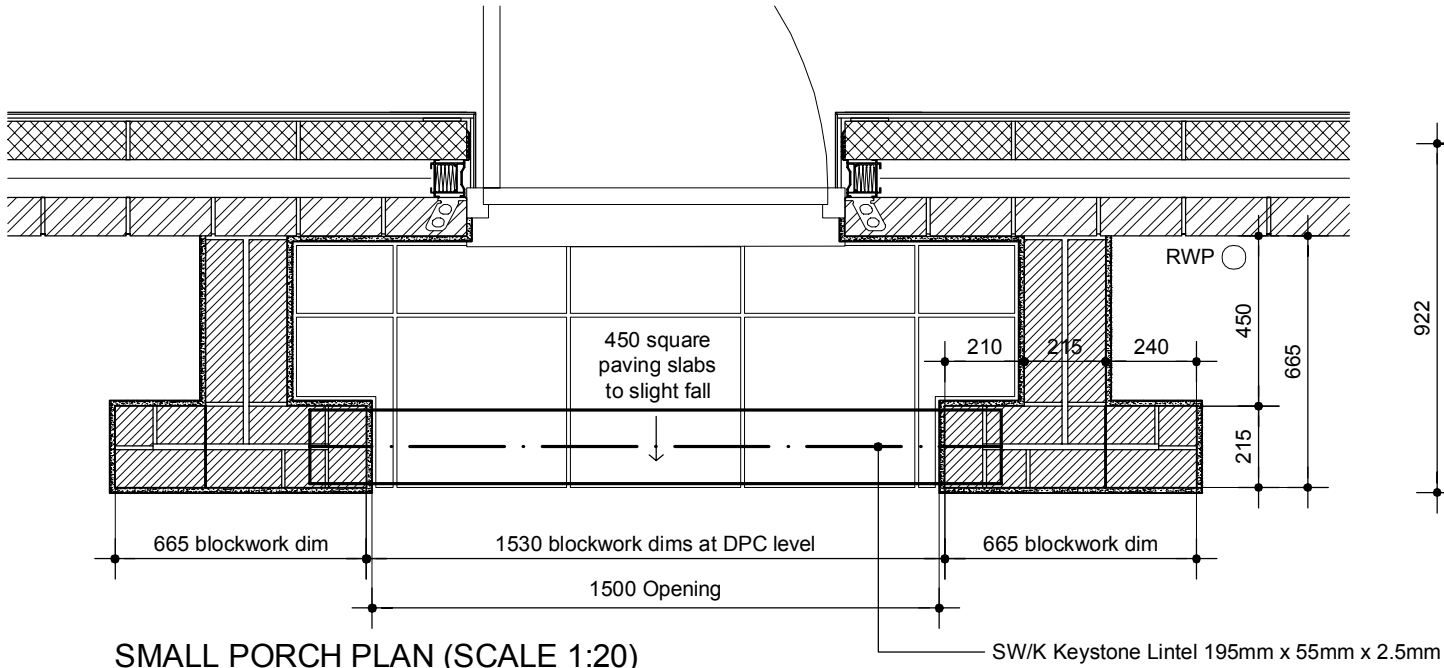

REFER TO STRUCTURAL ENGINEERS (ABACUS) CALCULATIONS, REFERENCE No. 32796-01-C63

ALL TIMBER TO BE PRESERVATIVE TREATED TO BS 5268 P.T 5 1977. WITH CUTS & JOINTS TREATED ON SITE.

Rev C (Dec 2016) - Timber arch removed.

Plain tiles on 38mm x 25mm treated sw battens on untearable sarking

Code 4 lead flashing on plain tiles on 38 x 25 treated sw battens on untearable starting felt or similar approved.

150mm x 50mm sw wallplate bolted to bwk.

9.5mm exterior grade plywood fixed to top of sw rafters, refer to regional specification for finish.

100 x 50 sw C16 grade rafters birdsmouthed over purlin & wallplate.

150mm x 75mm C24 grade sw purlin sat on porch wall.

100mm gutter board

21

11

26

26

26

26

26

26

26

26

26

240*

175

100

75

* 240mm projection from face of 215mm porch wall to block at base of splayed wall.

Standard angle bead mechanically fixed to blockwork.

Cut block work to achieve splayed gable.

Line of proprietary through coloured render (in accordance with manufacturers requirements and recommendations) on proprietary stainless steel ribbed lathing fixed to 100mm medium dense concrete blockwork outerleaf. (7N/mm² as shown on working drawings and structural calculations).

Proprietary stainless steel ribbed lathing mechanically fixed to brick/blockwork

Hatch denotes cut blocks to achieve 240mm from base of splayed gable to face of 215mm porch wall.

A.A


A.A

DETAIL 1

ALL TIMBER TO BE PRESERVATIVE
TREATED TO BS 5268 P.T 5 1977. WITH
CUTS & JOINTS TREATED ON SITE.

SECTIONAL ELEVATIONS SHOWING CUT BLOCKWORK,
SETTING OUT & ANGLE BEAD (SCALE 1:20)

SECTION A-A (SCALE 1:10)

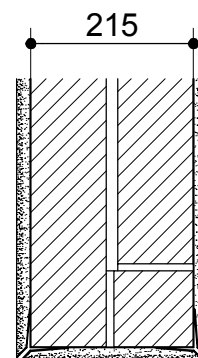

BLOOR HOMES
©this drawing is copyright.

Dwg No. AE[14]19.2	Rev. <table border="1"> <tr> <td>C</td> </tr> </table>	C
C		