
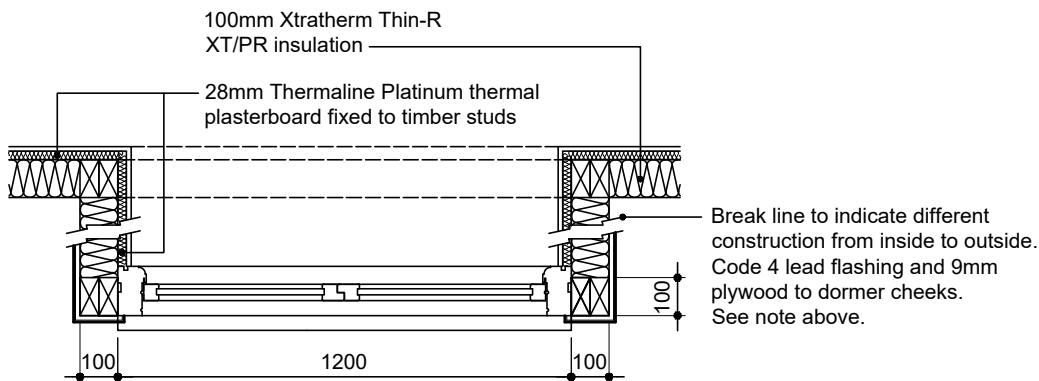


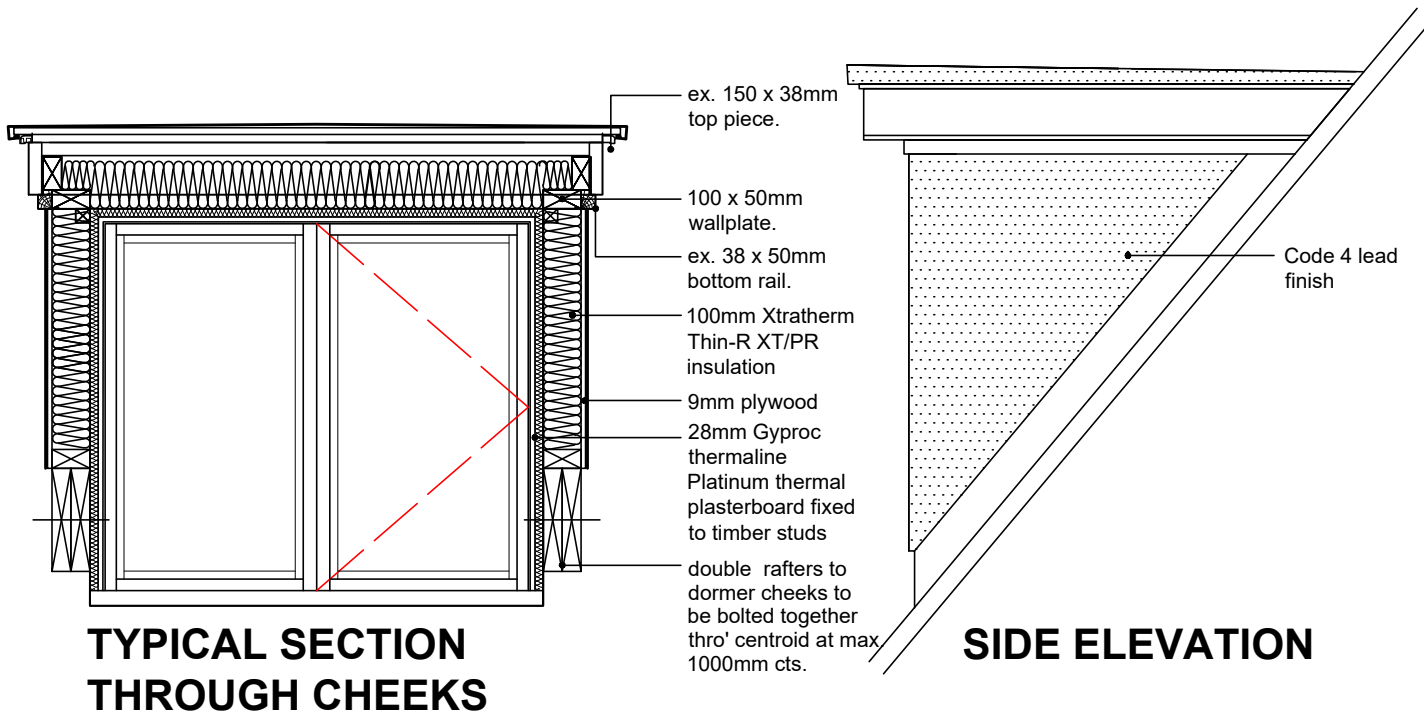

PLAN ABOVE CILL LEVEL

TRADITIONAL FLAT ROOF DORMER DETAIL

	Drawing: Traditional flat Edged roof dormer detail.	Detail No.RF[6]08.1
		Revision. March 09.
		Scale. 1:20