



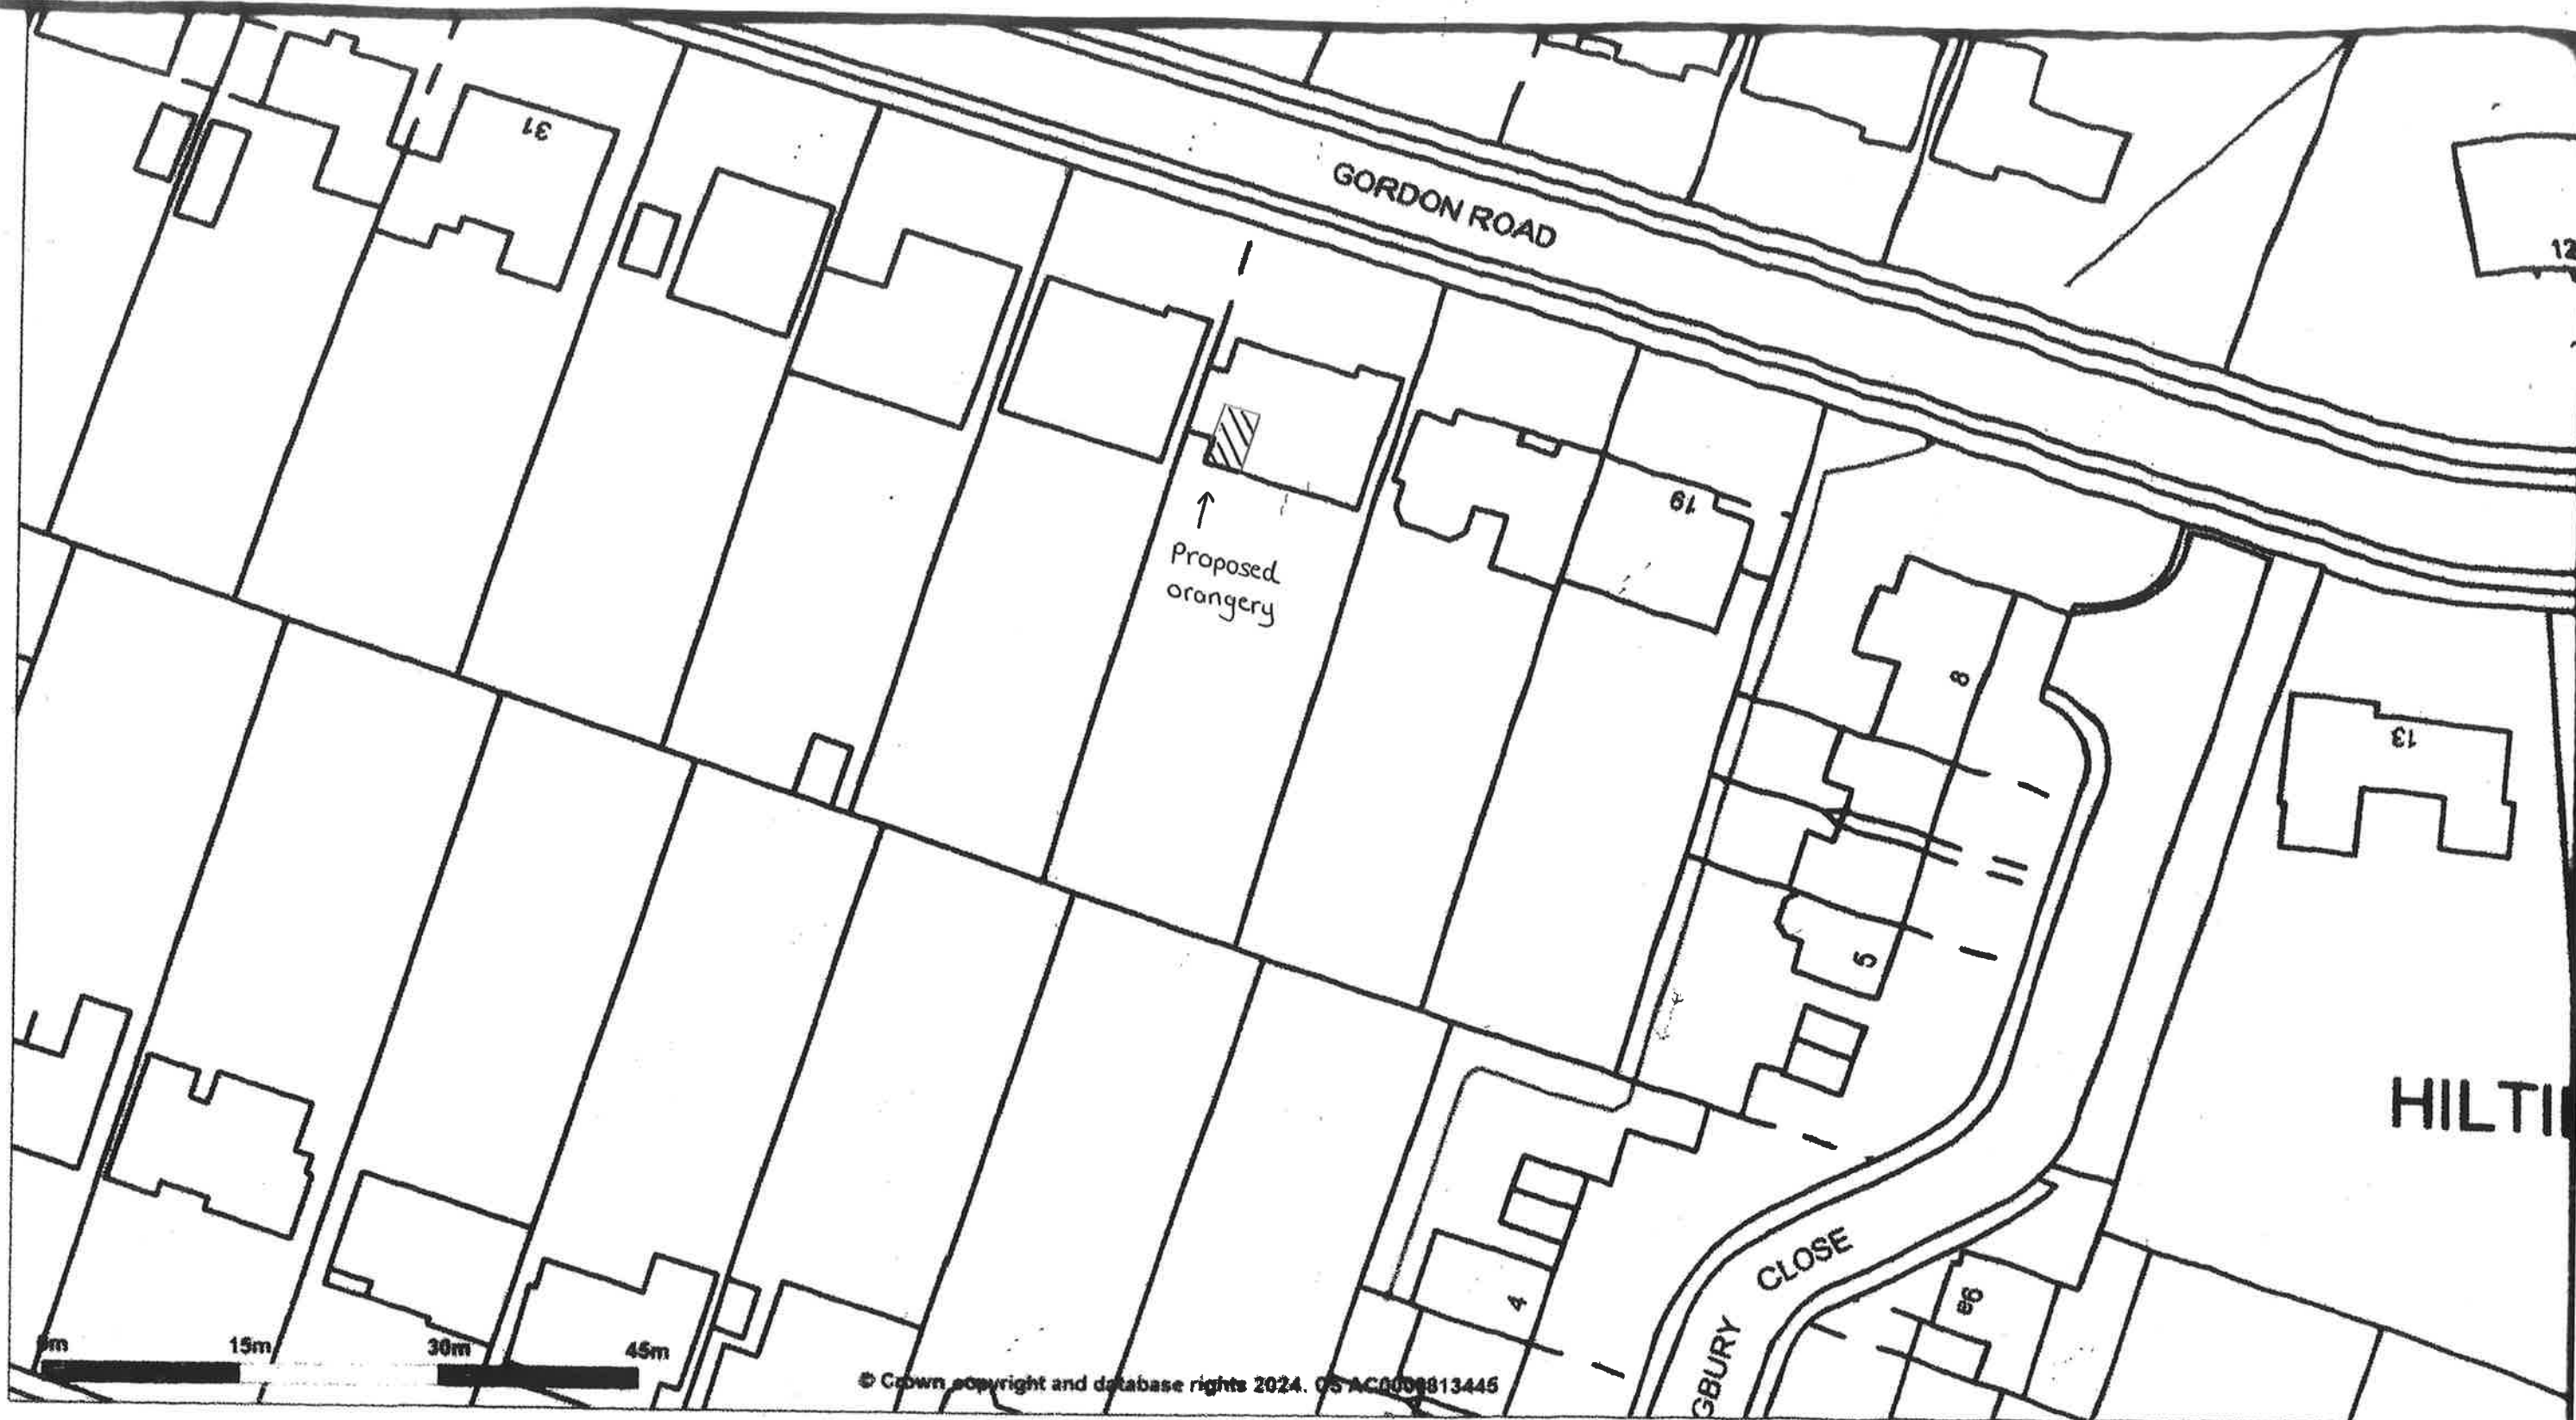

**Promap**

LANDMARK INFORMATION

© Crown Copyright and database rights 2024. OS AC0000813445  
Plotted Scale - 1:1250. Paper Size - A4

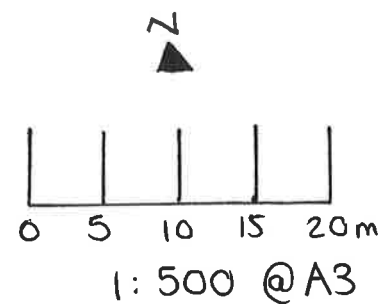

Proposed Block Plan  
Barton  
92364 / 03

home  
work  
N