


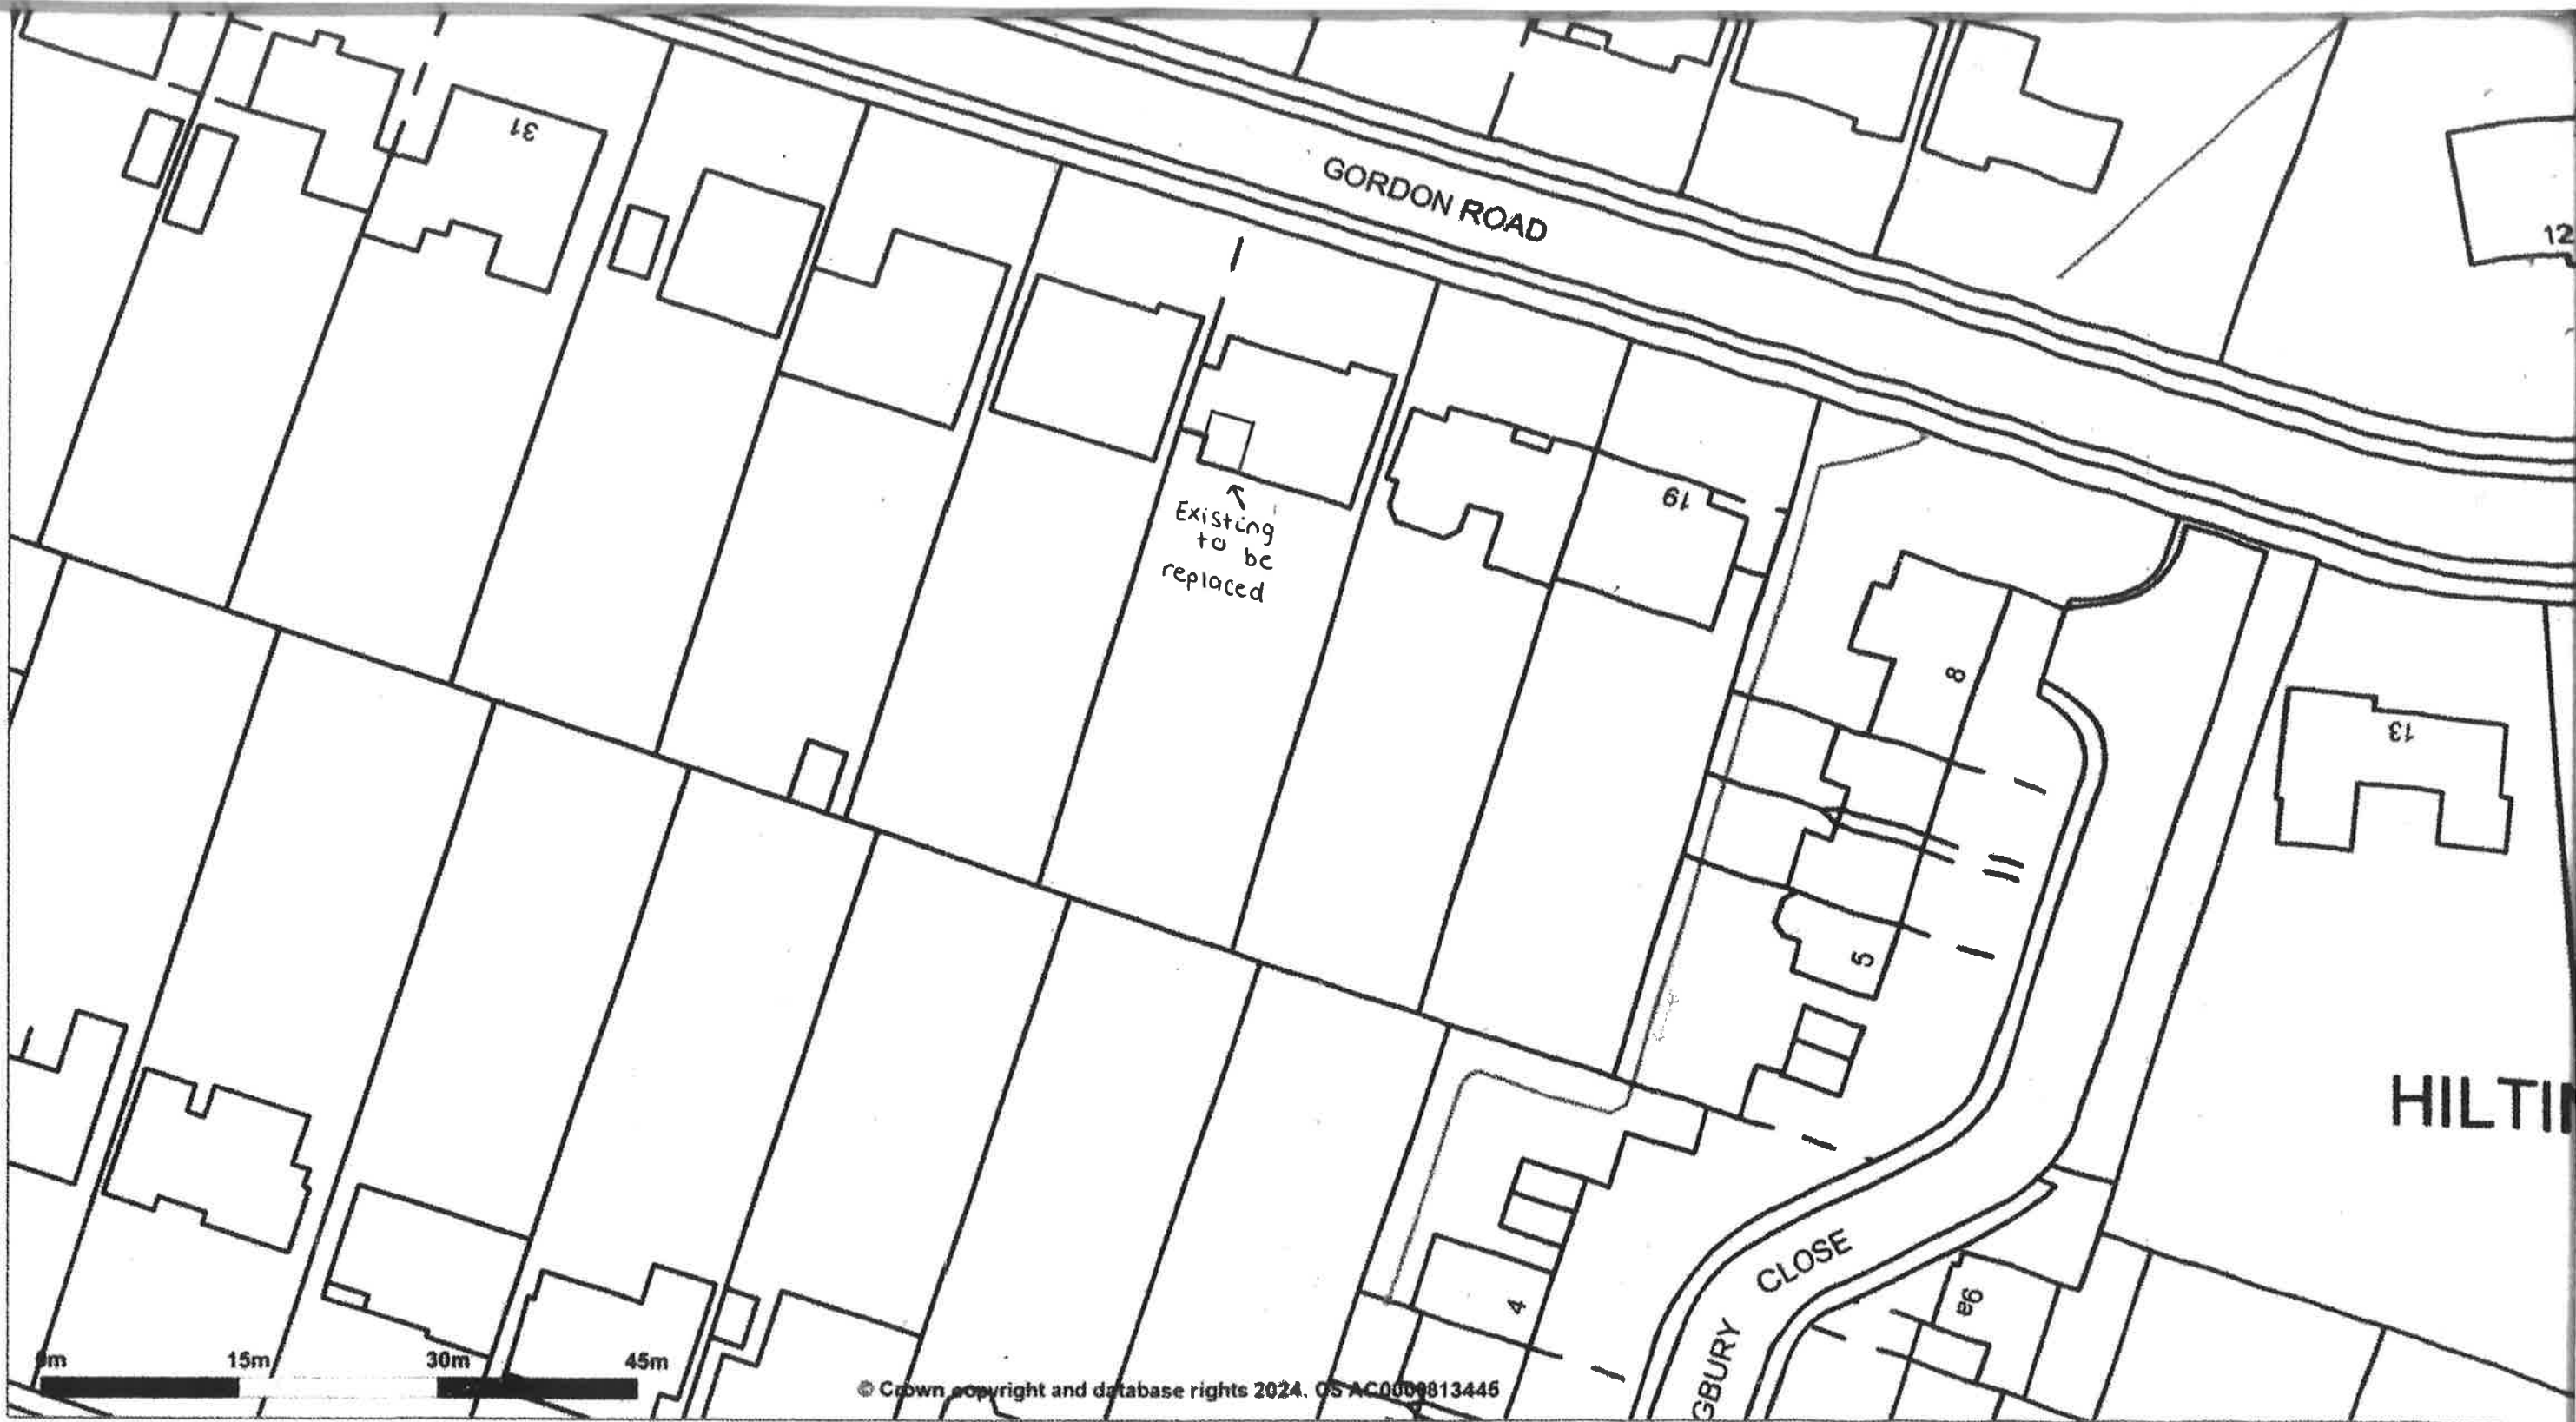

Promap

LANDMARK INFORMATION

© Crown Copyright and database rights 2024. OS AC0000813445

Plotted Scale - 1:1250. Paper Size - A4

Existing Block Plan
Barton
923 64 / 02

