




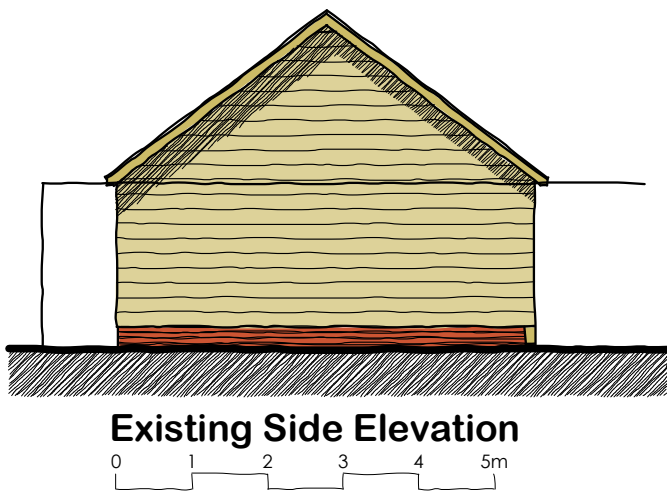


Existing Side Elevation

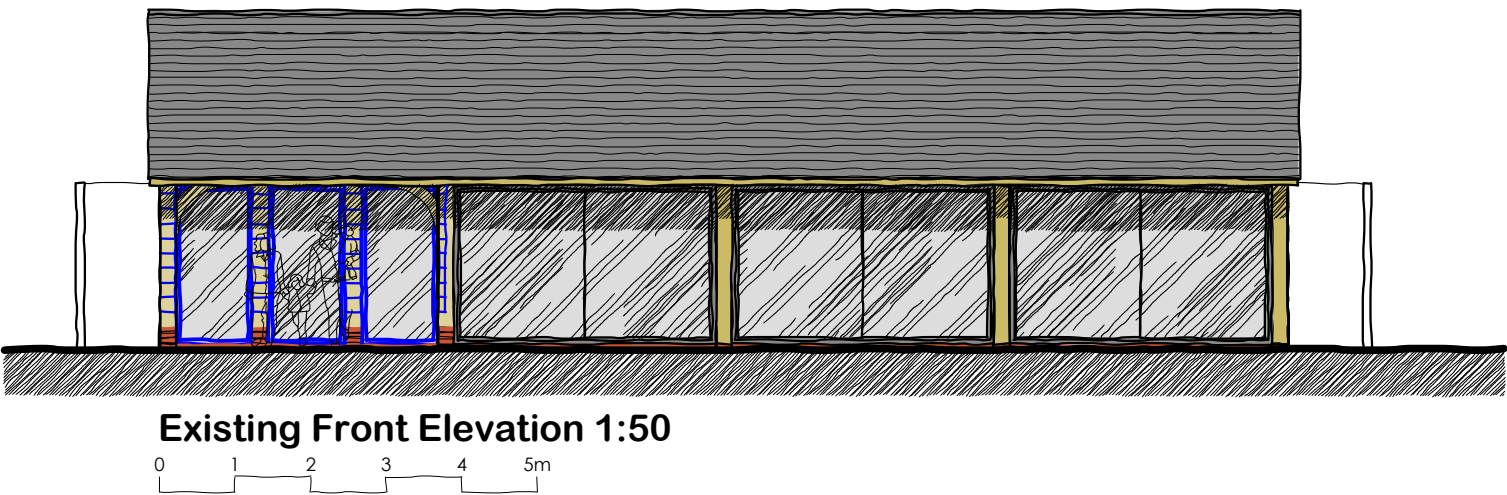


Existing Front Elevation 1:50

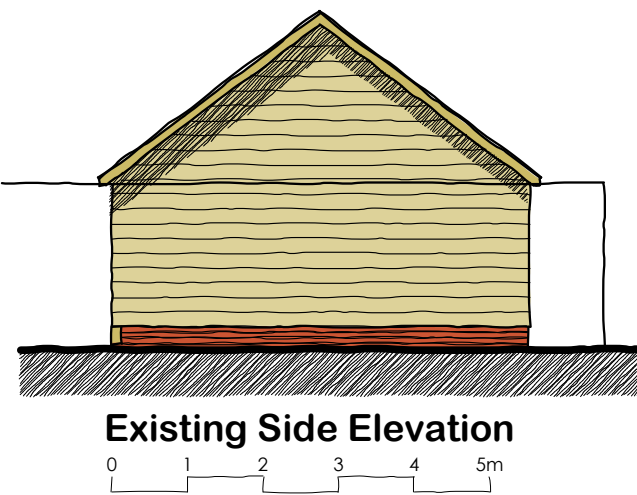


Existing Side Elevation

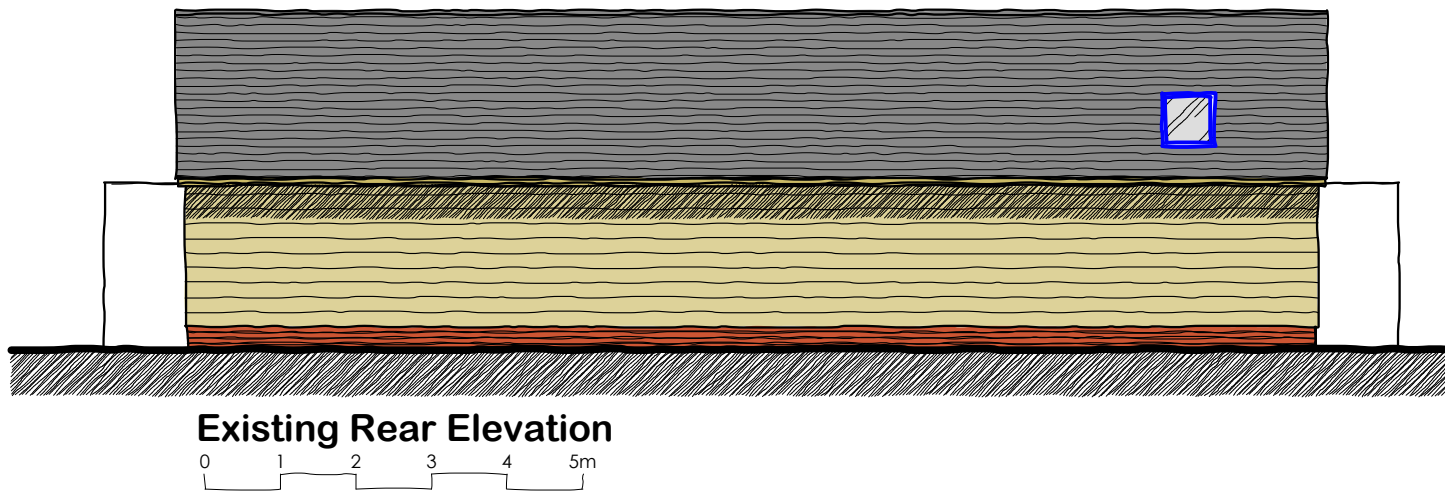


Existing Rear Elevation

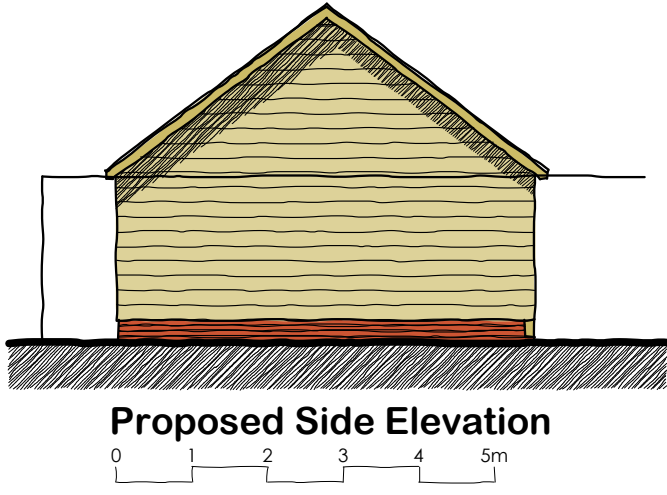


Proposed Side Elevation

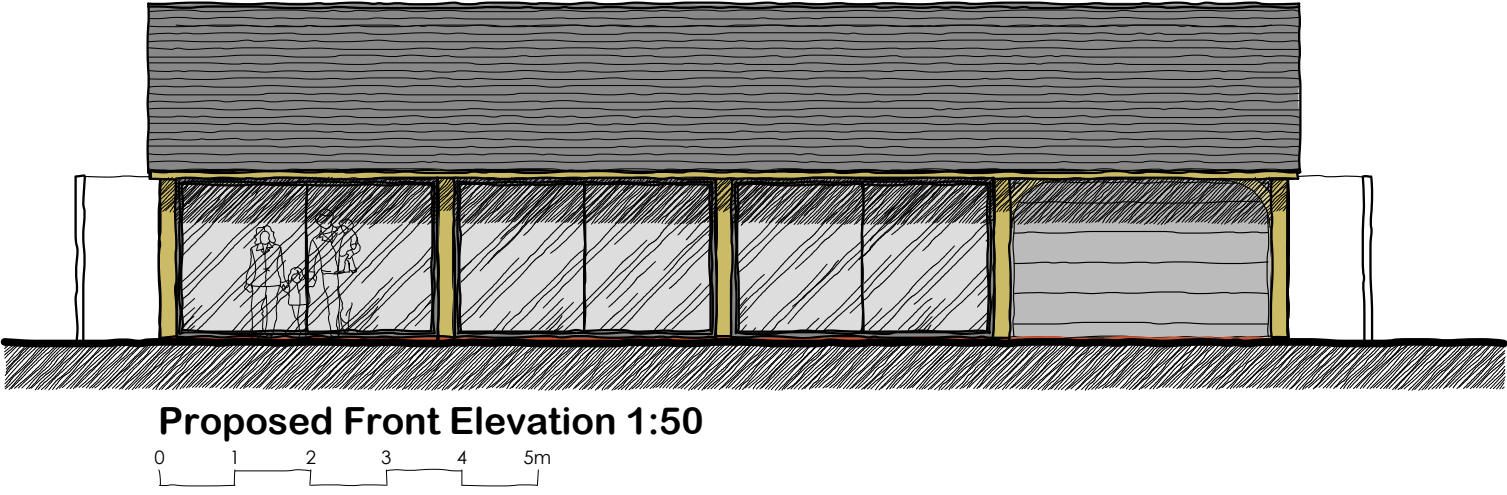


Proposed Front Elevation 1:50

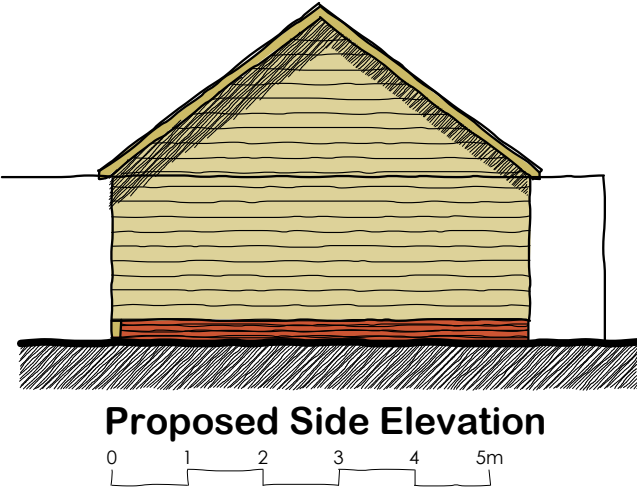


Proposed Side Elevation

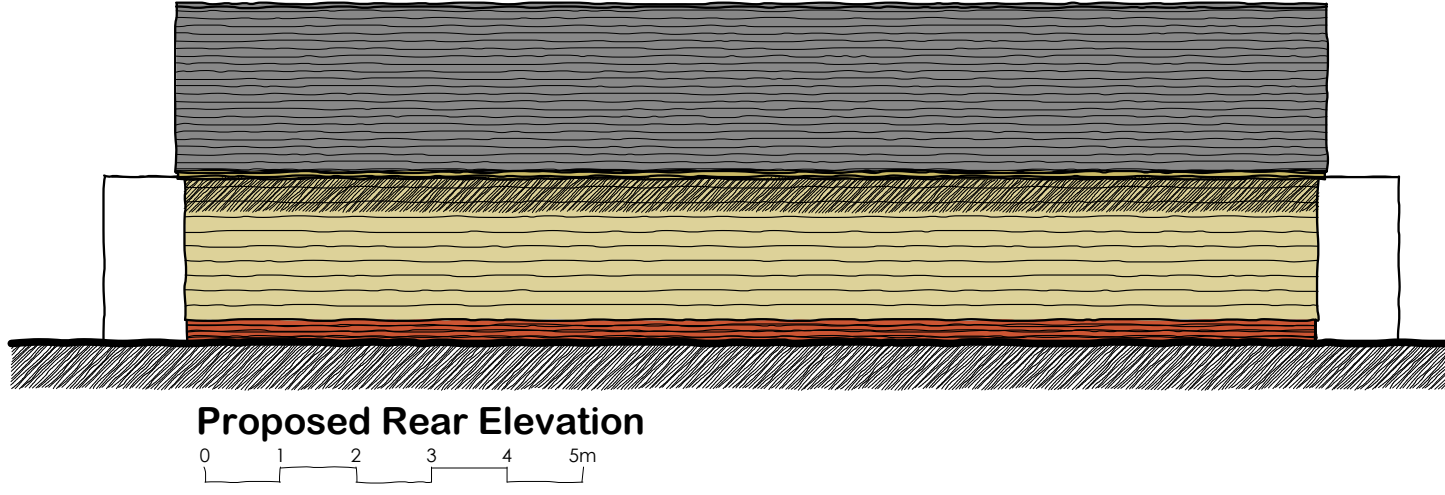


Proposed Rear Elevation

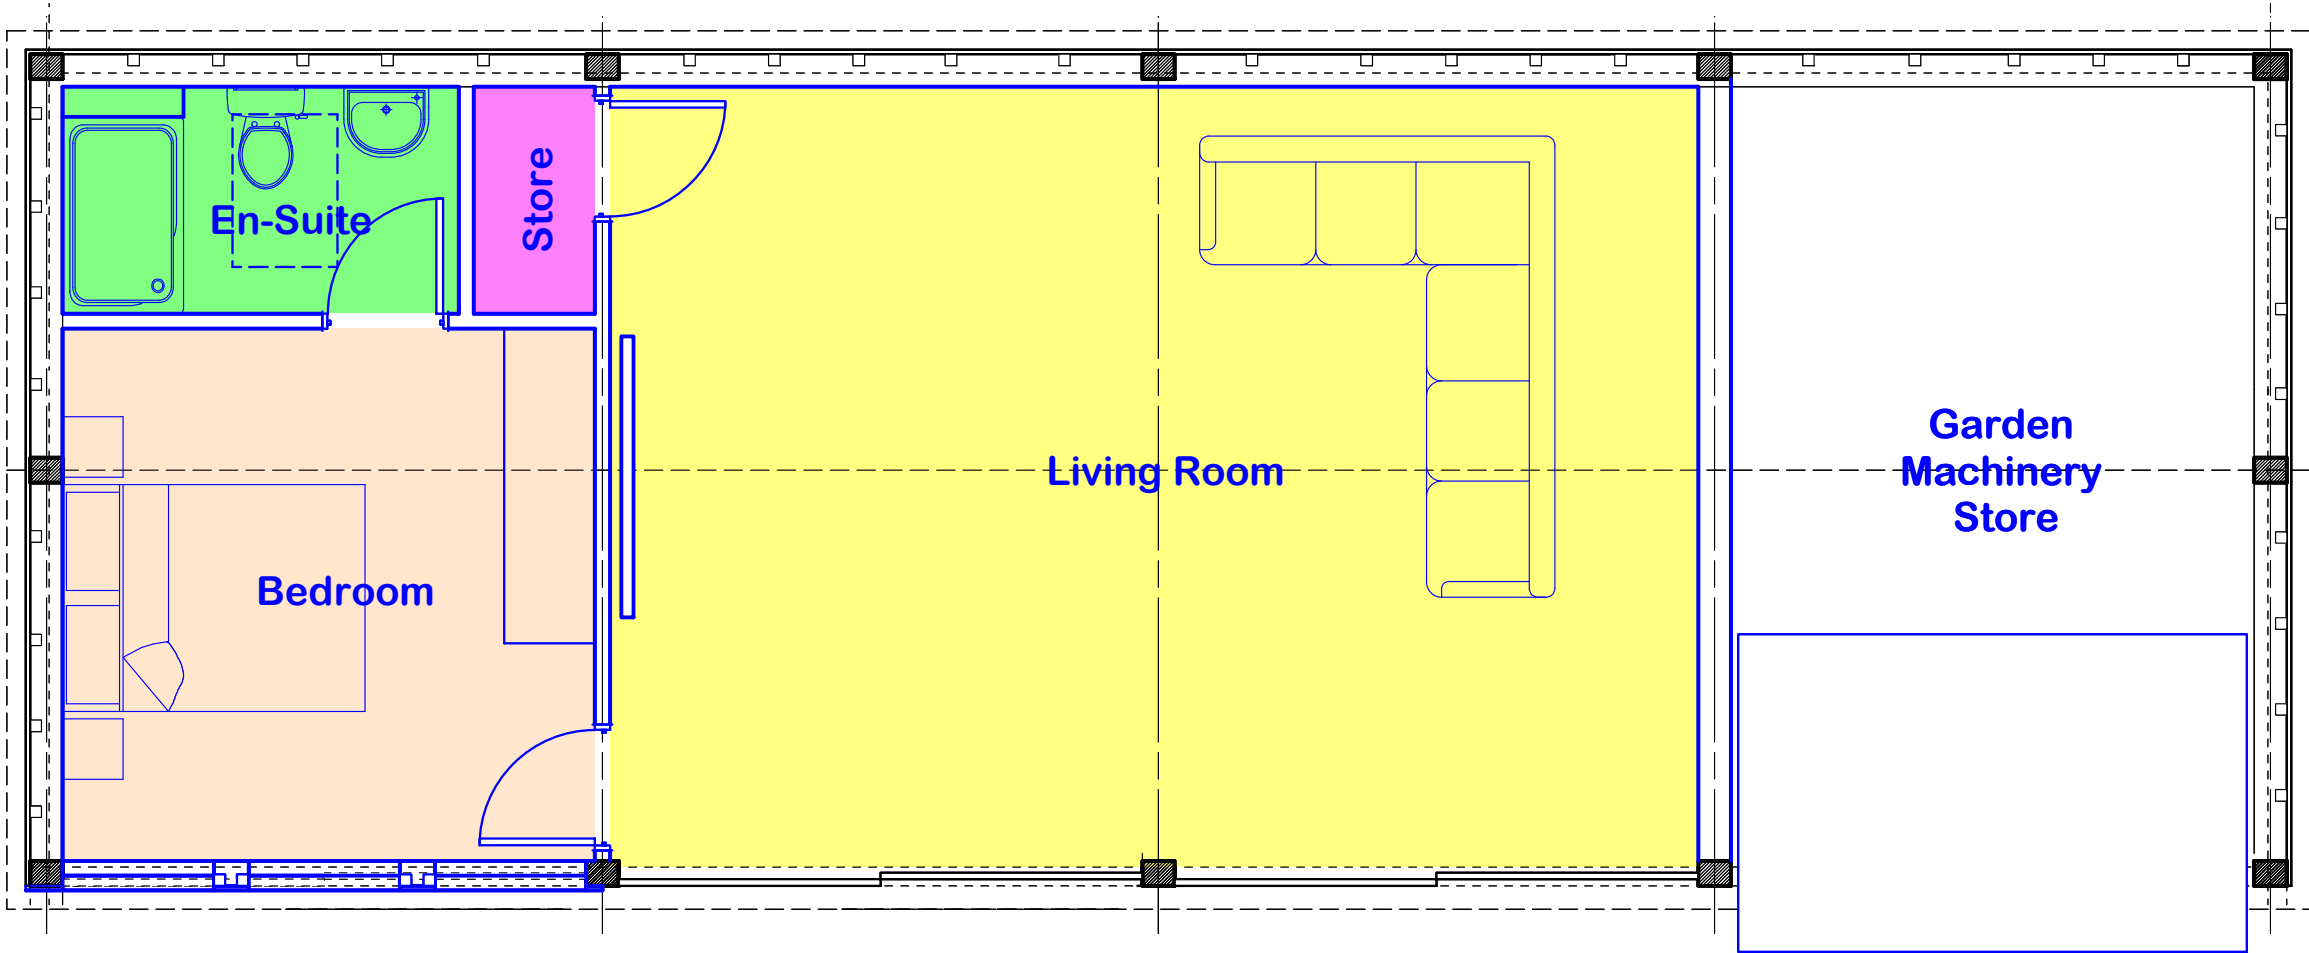

Proposed Ground Floor Plan 1:50

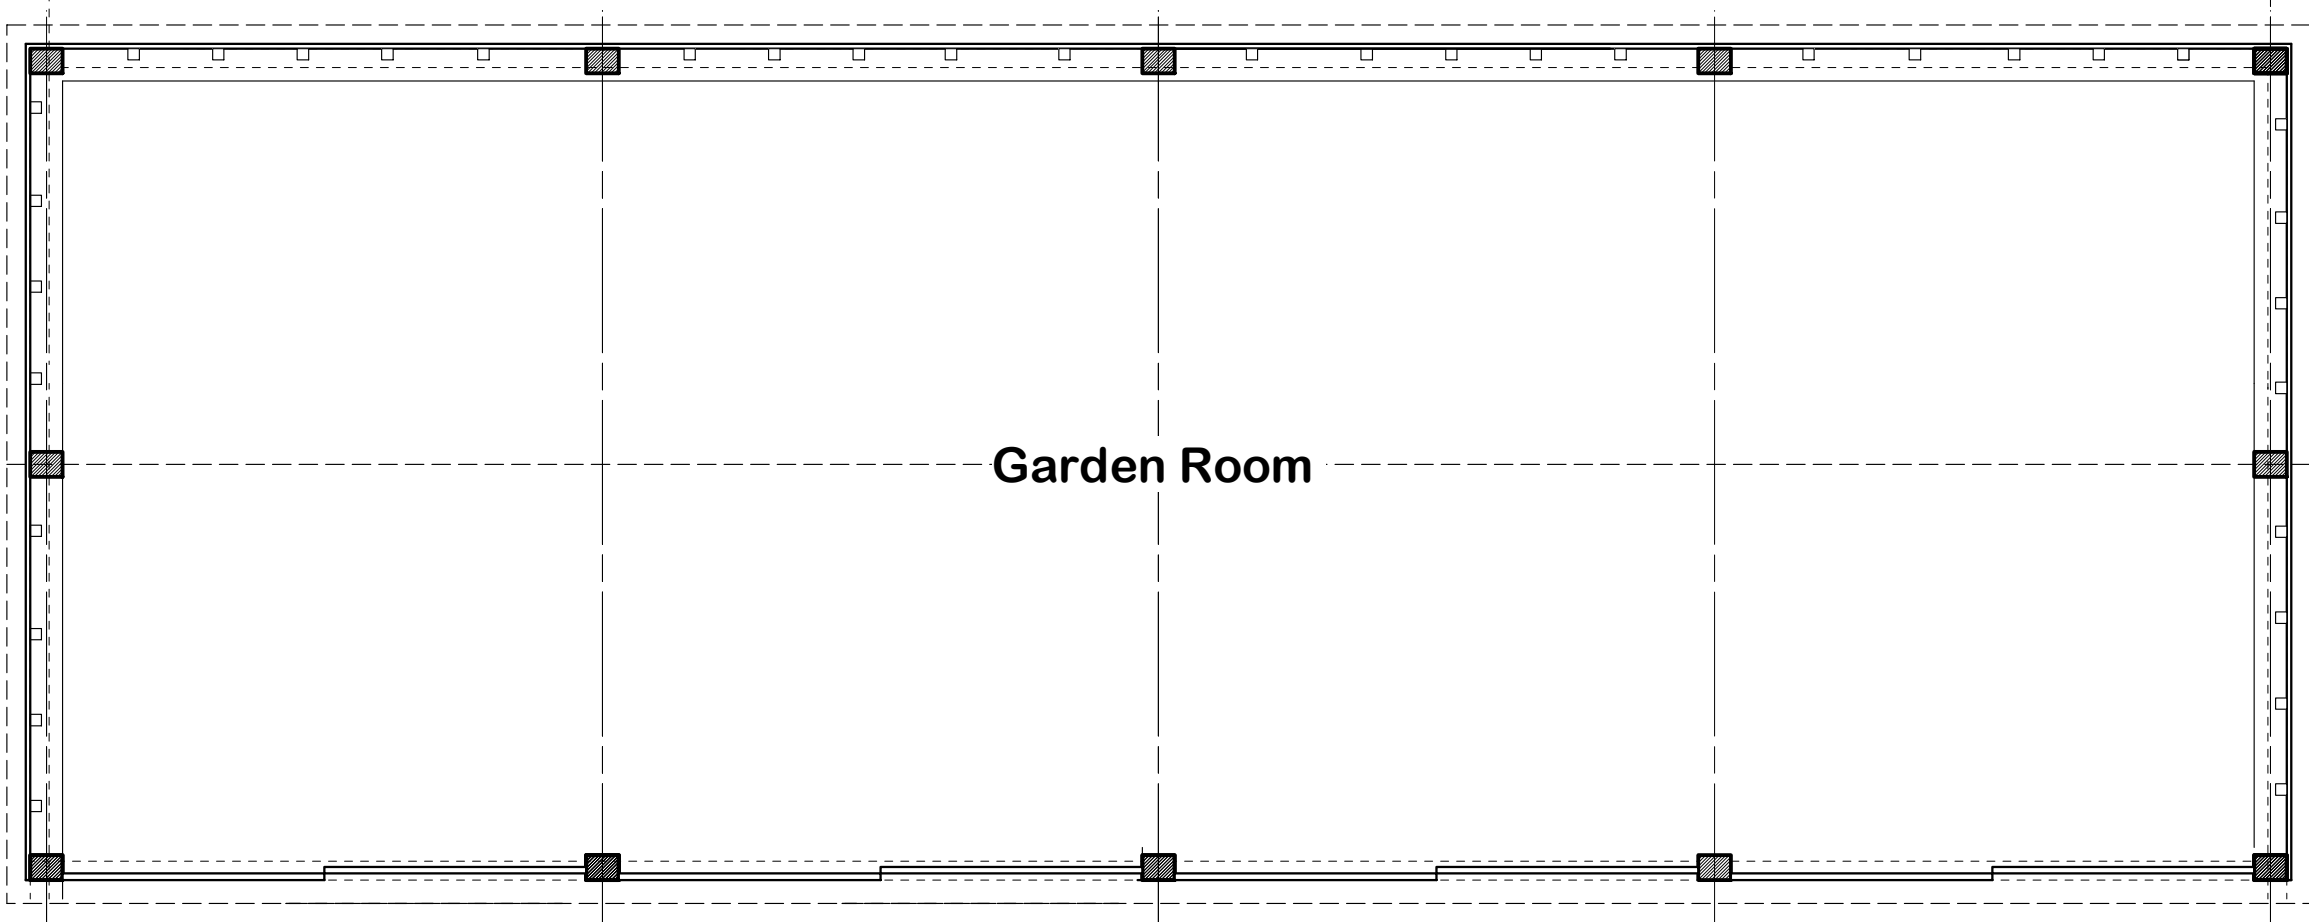

Existing Ground Floor Plan 1:50

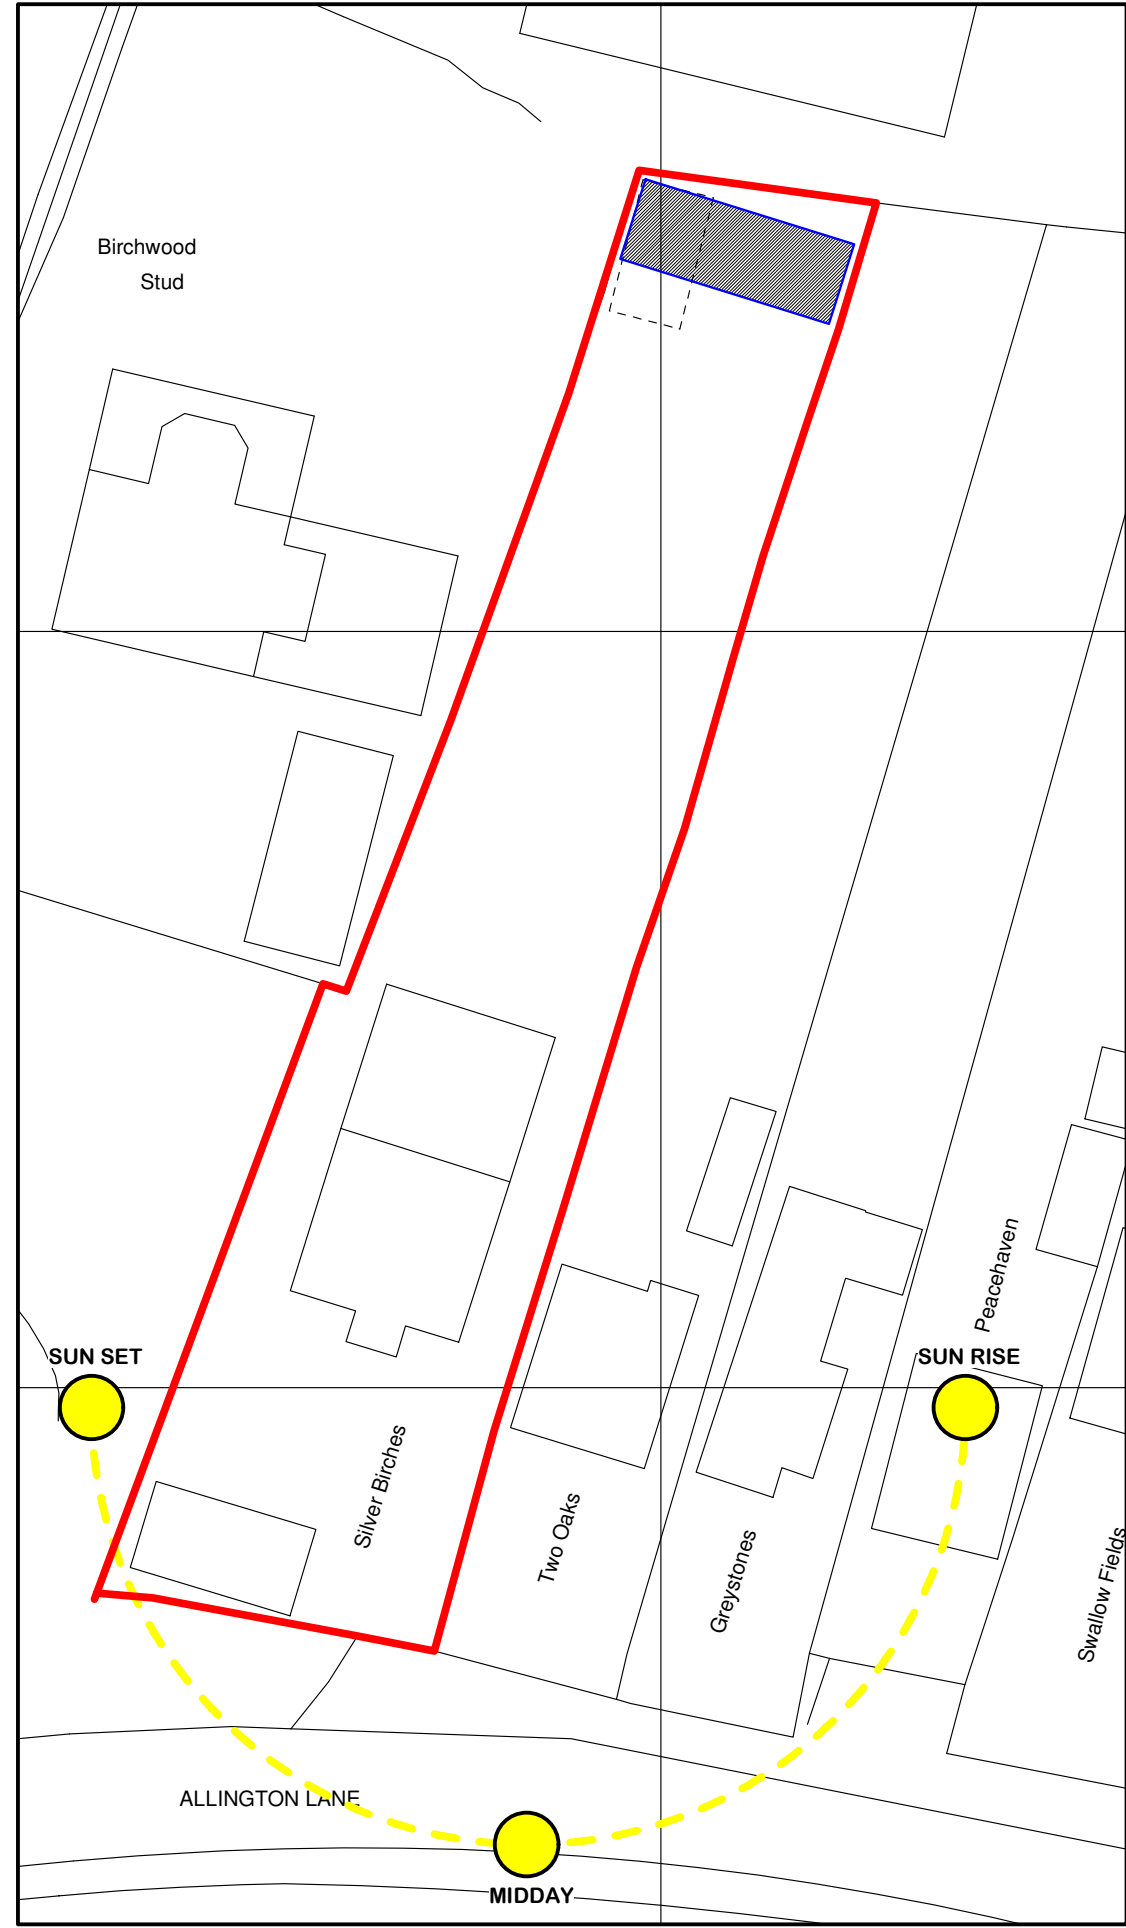

Site Plan 1:500



Location Plan 1:1250

Important Notes

It is the sole responsibility of the building owner to draw up all legal agreements with adjoining property owner to cover the over hanging of any fascias, guttering, foundations or any part of the building. mdt design can not be held responsible in any way whatsoever for any legal costs or other costs incurred through any neighborhood disputes.

It is the sole responsibility of the building owner to comply with the party wall act 1996 mdt design can not be held responsible in any way if non compliance is adopted.

use figured dimensions only.

all dimensions in millimetres only unless stated otherwise.

all clients and contractors to check all drawings and to verify all dimensions on site prior to works commencing. any discrepancies in dimensions or boundary locations are to be brought to the attention of mdt design immediately before any further works take place on site.

this drawing is the copyright of mdt design and may not be copied, altered or reproduced in any form or passed to a third party without the written consent of mdt design

revisions

project

Silver Birches
Allington Lane
West End
Southampton
SO30 3HQ

client

Mr M D Tate

drawing

Proposed Change of use to Annexe

stage

Stage 2 - Design

scale

1:50 @ A1

date

May 2024

job no._

1486/08_

drwg no._

550_

revision

A

The Design Loft, Silver Birches
Allington Lane
Southampton
Hampshire
SO30 3HQ

T. 023 8069 3924
M. 07881 587261
E. info@mdtdesign.co.uk
W. www.mdtdesign.co.uk

