



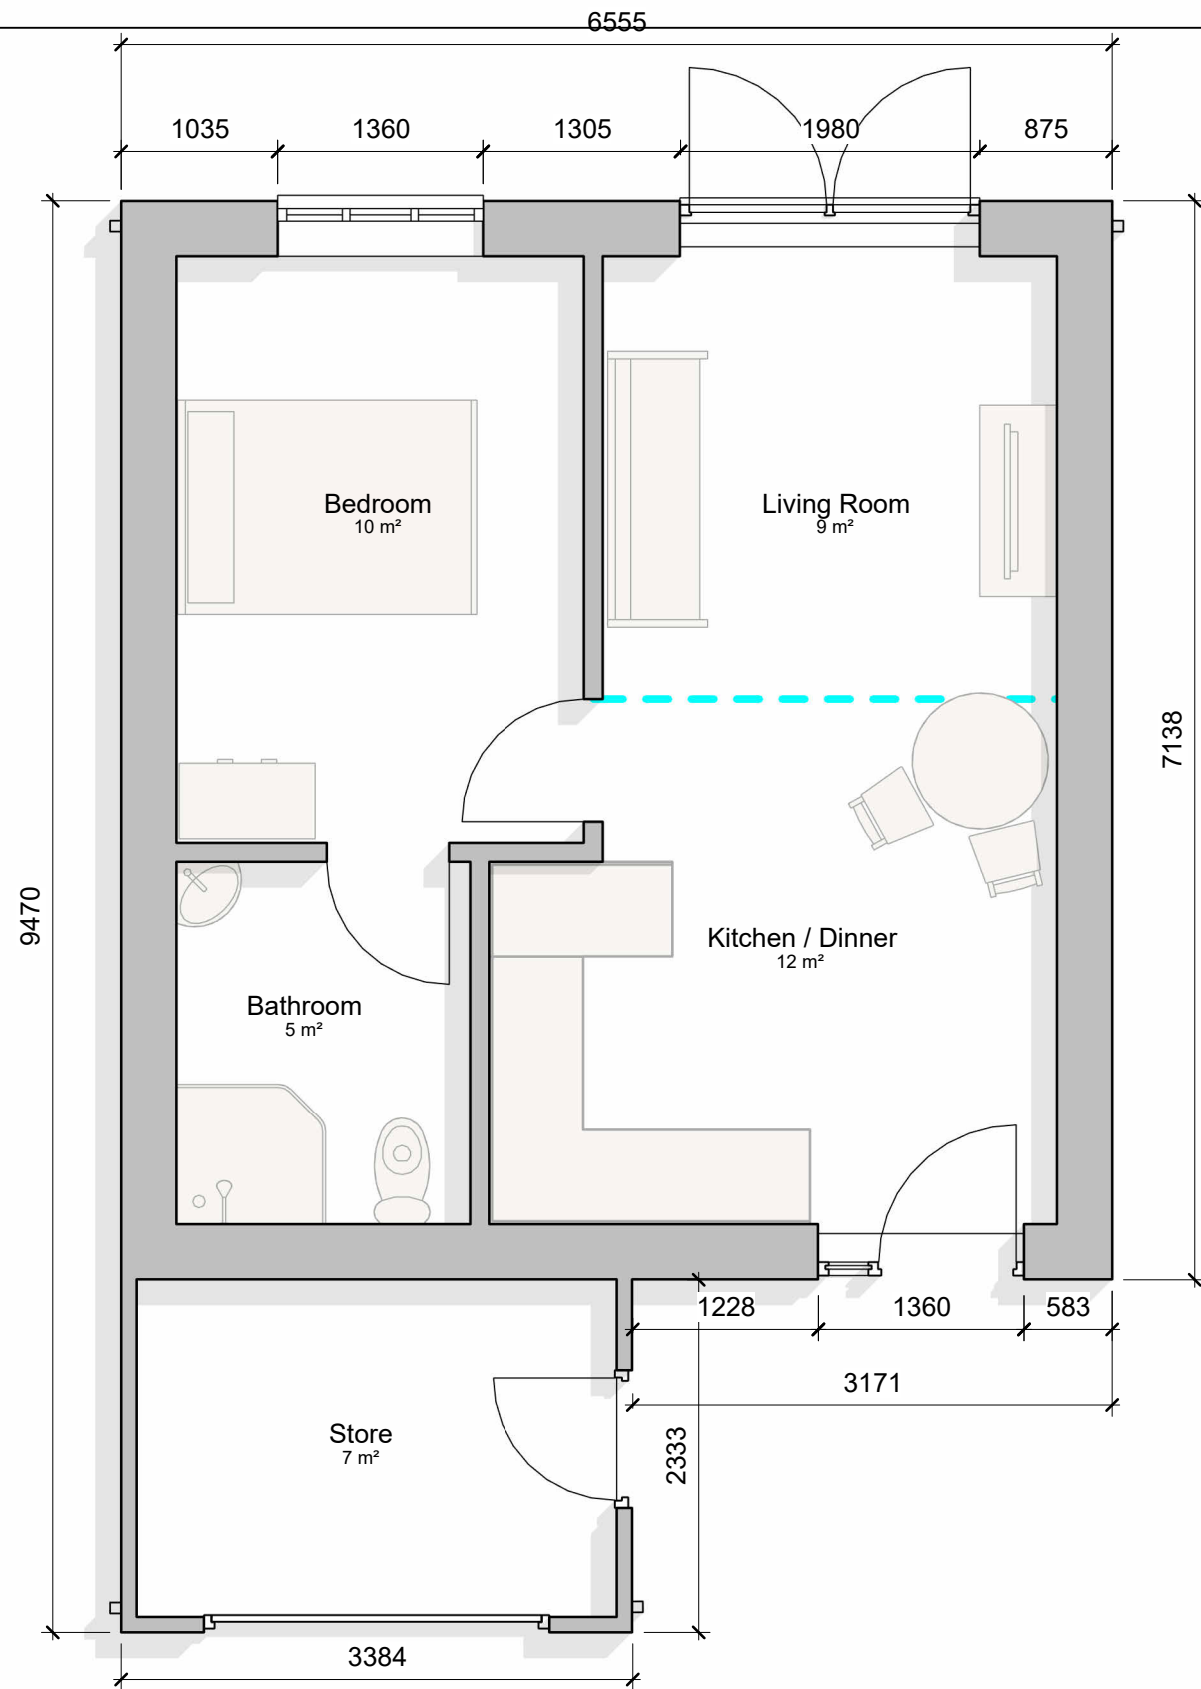

1 Proposed Gnd Floor
1 : 50

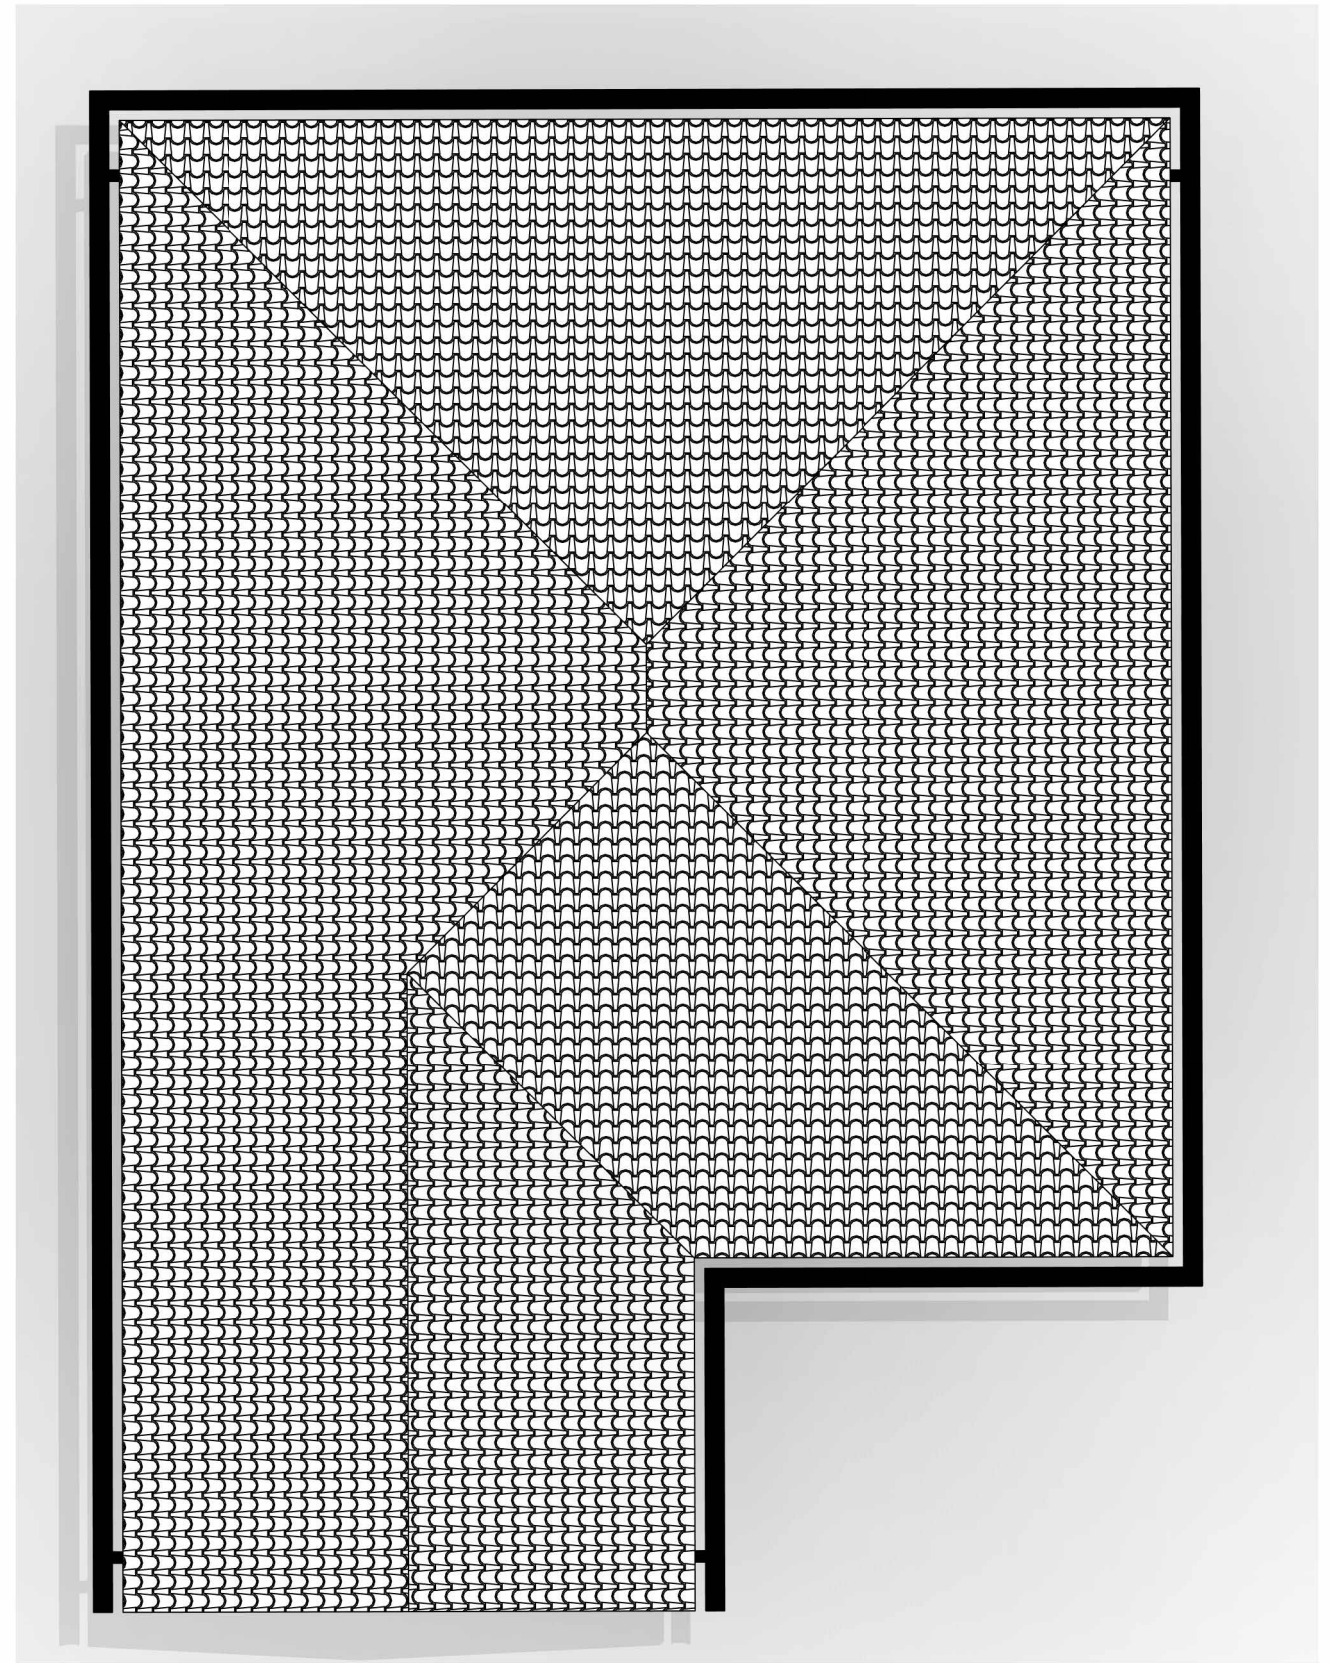

2 Proposed Ridge
1 : 50

No.	Description	Date



MOOSE
CONSULTING SERVICES

DESIGN · CONSULT · ADVISE

Excellence in Delivery

Moose Consulting Services
71-75 Shelton Street
Covent Garden
London WC2H 9JQ

PURPOSE OF ISSUE
For Review

PROJECT
16 Bridge Close

SHEET
Proposed Gnd Floor

CLIENT Jayne & Russ Sturgess			
Date 08/5/24	Project number 2381279	Scale (@ A3) 1 : 50	
Drawn by CC	DRWAING NUMBER A102		REV
Checked by AC			