


16 Eastleigh Road - Dropped Kerb

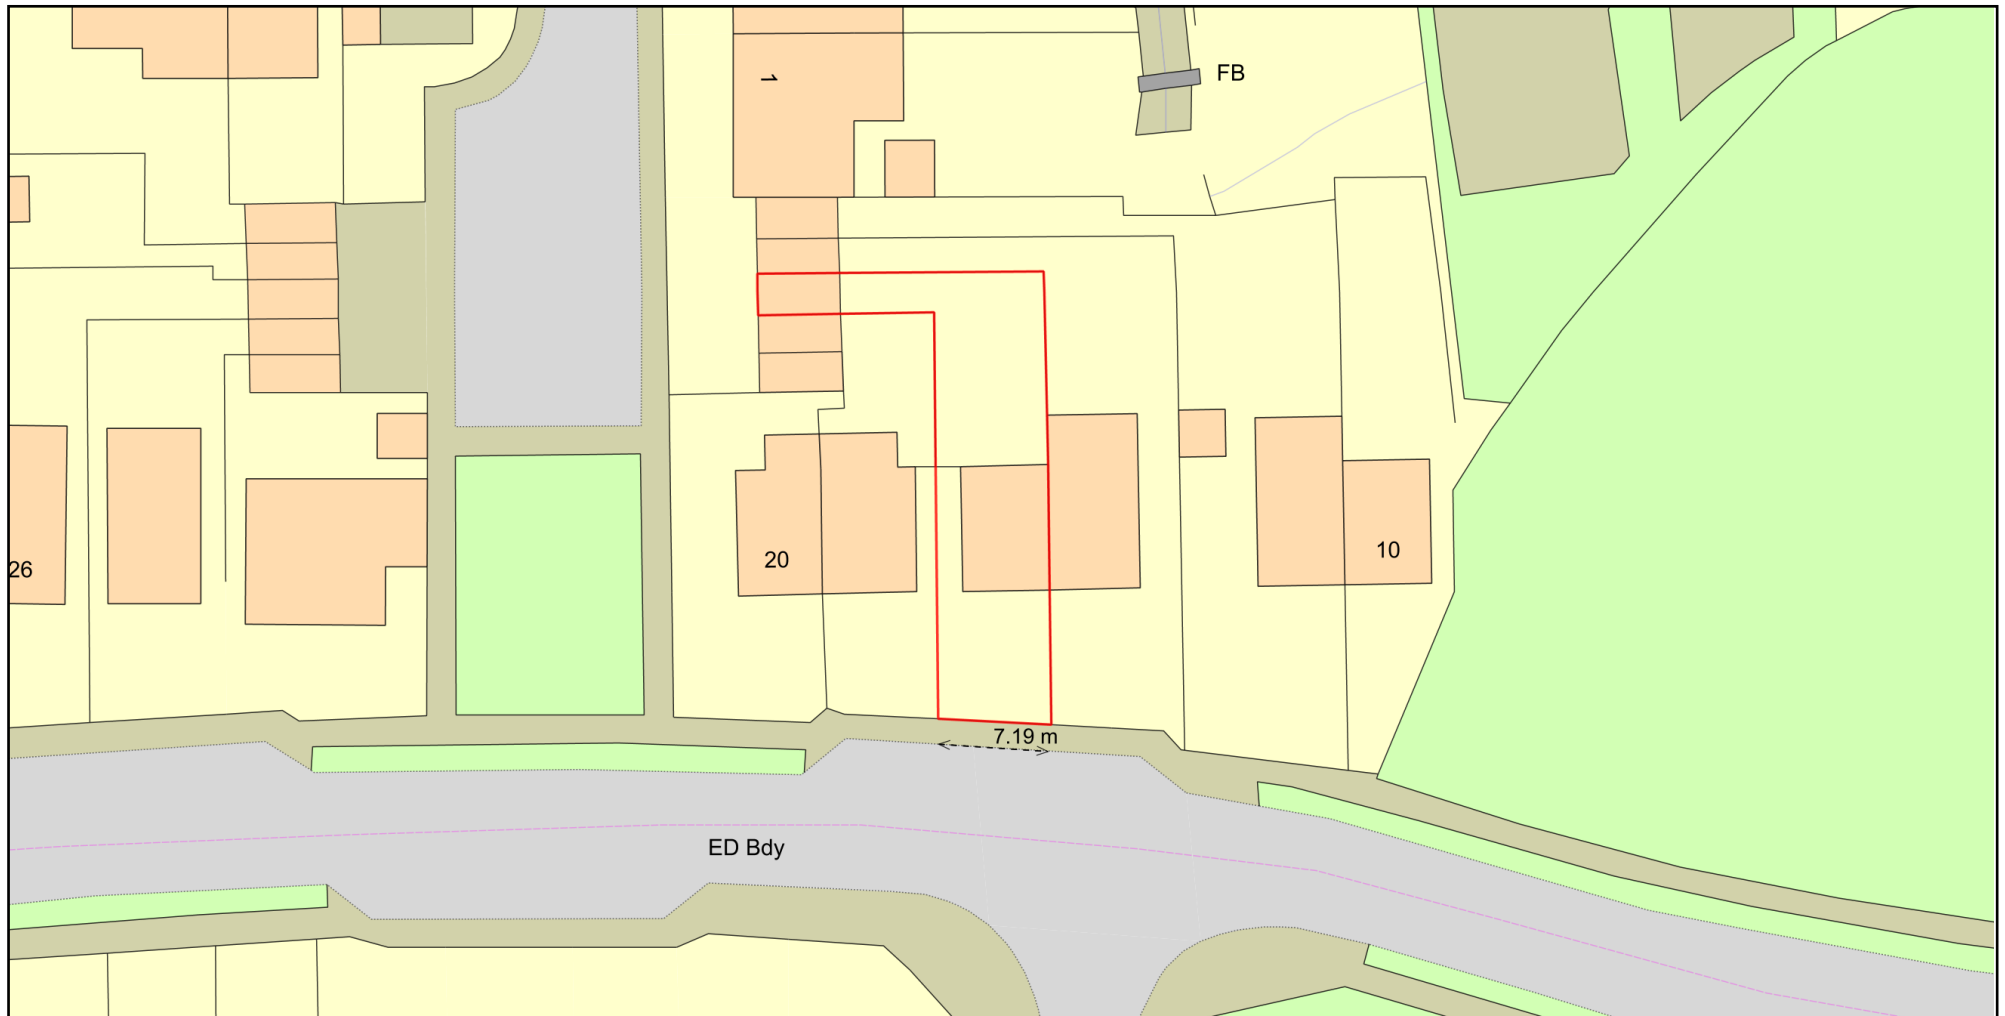

0 20
Metres



Plan Produced for: Eastleigh Borough Council

Date Produced: 28 May 2024

Plan Reference Number: TQRQM24149192953098

Scale: 1:500 @ A4

© Crown copyright and database rights 2023 OS 100042766

