



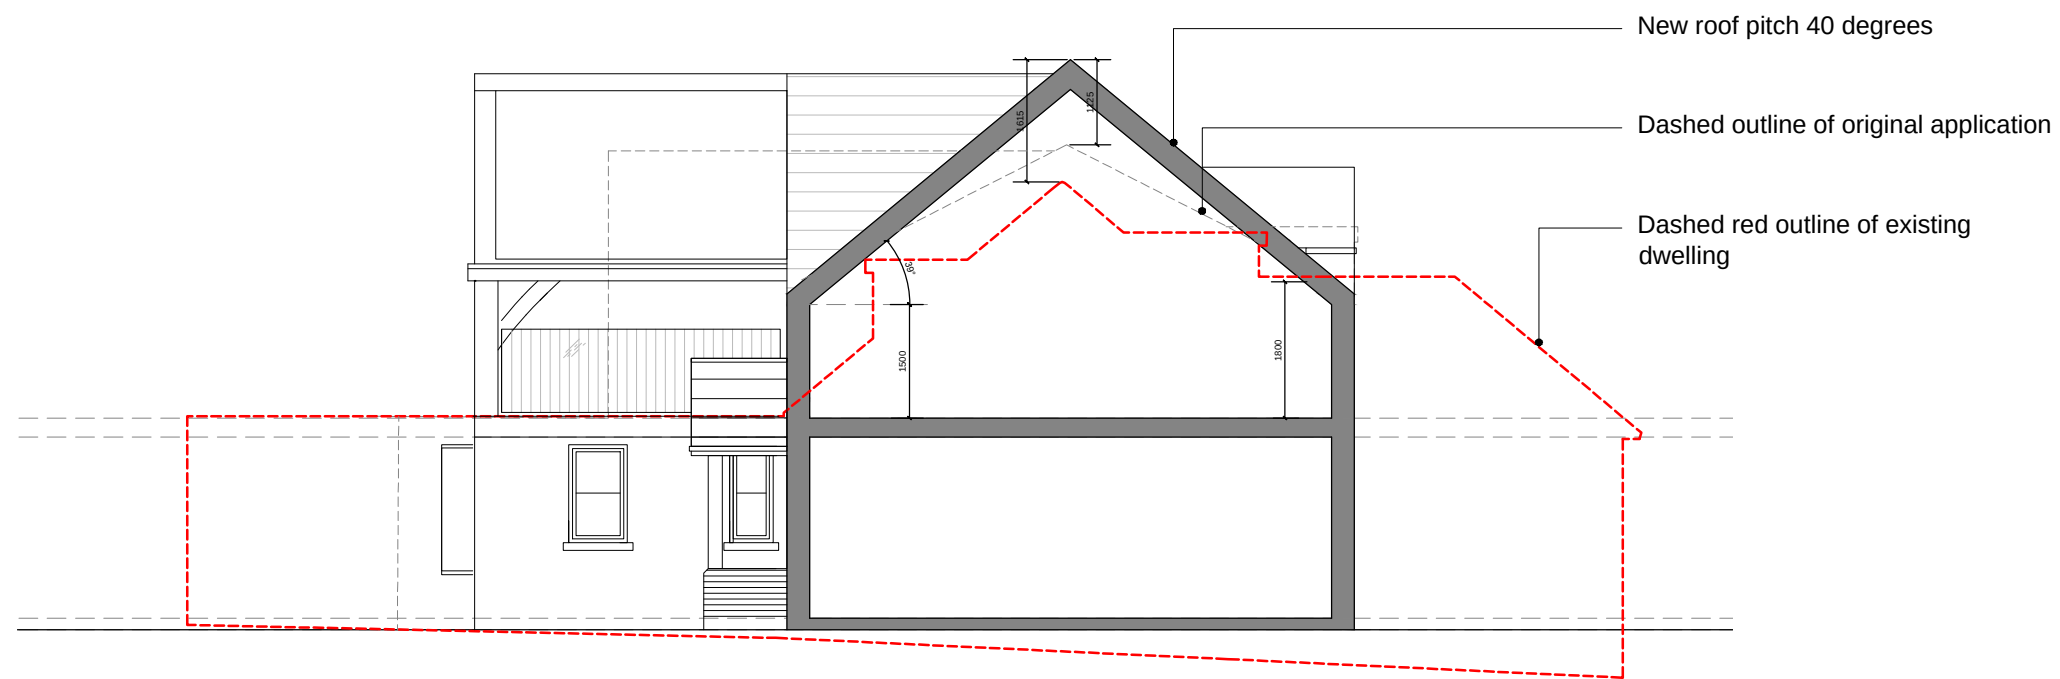

Typical Section as Proposed

PLANNING

PROPOSED SECTION

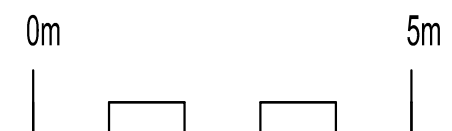

REVISION		DATE
A	Utility and master bed areas reduced to enable roof pitch increase	23-05-24

JMArchitecture info@jvarchitecture.co.uk +44(0)7855 959539		38 Chesil Street, Winchester SO23 0HX jvarchitecture.co.uk
---	--	---

project	Badnam Cottage, Bursledon		
client	Graham & Julie		
drawing	Proposed Section		
date	Jan 24	scale	1:100@A3
drawing no	PL07	revision	A