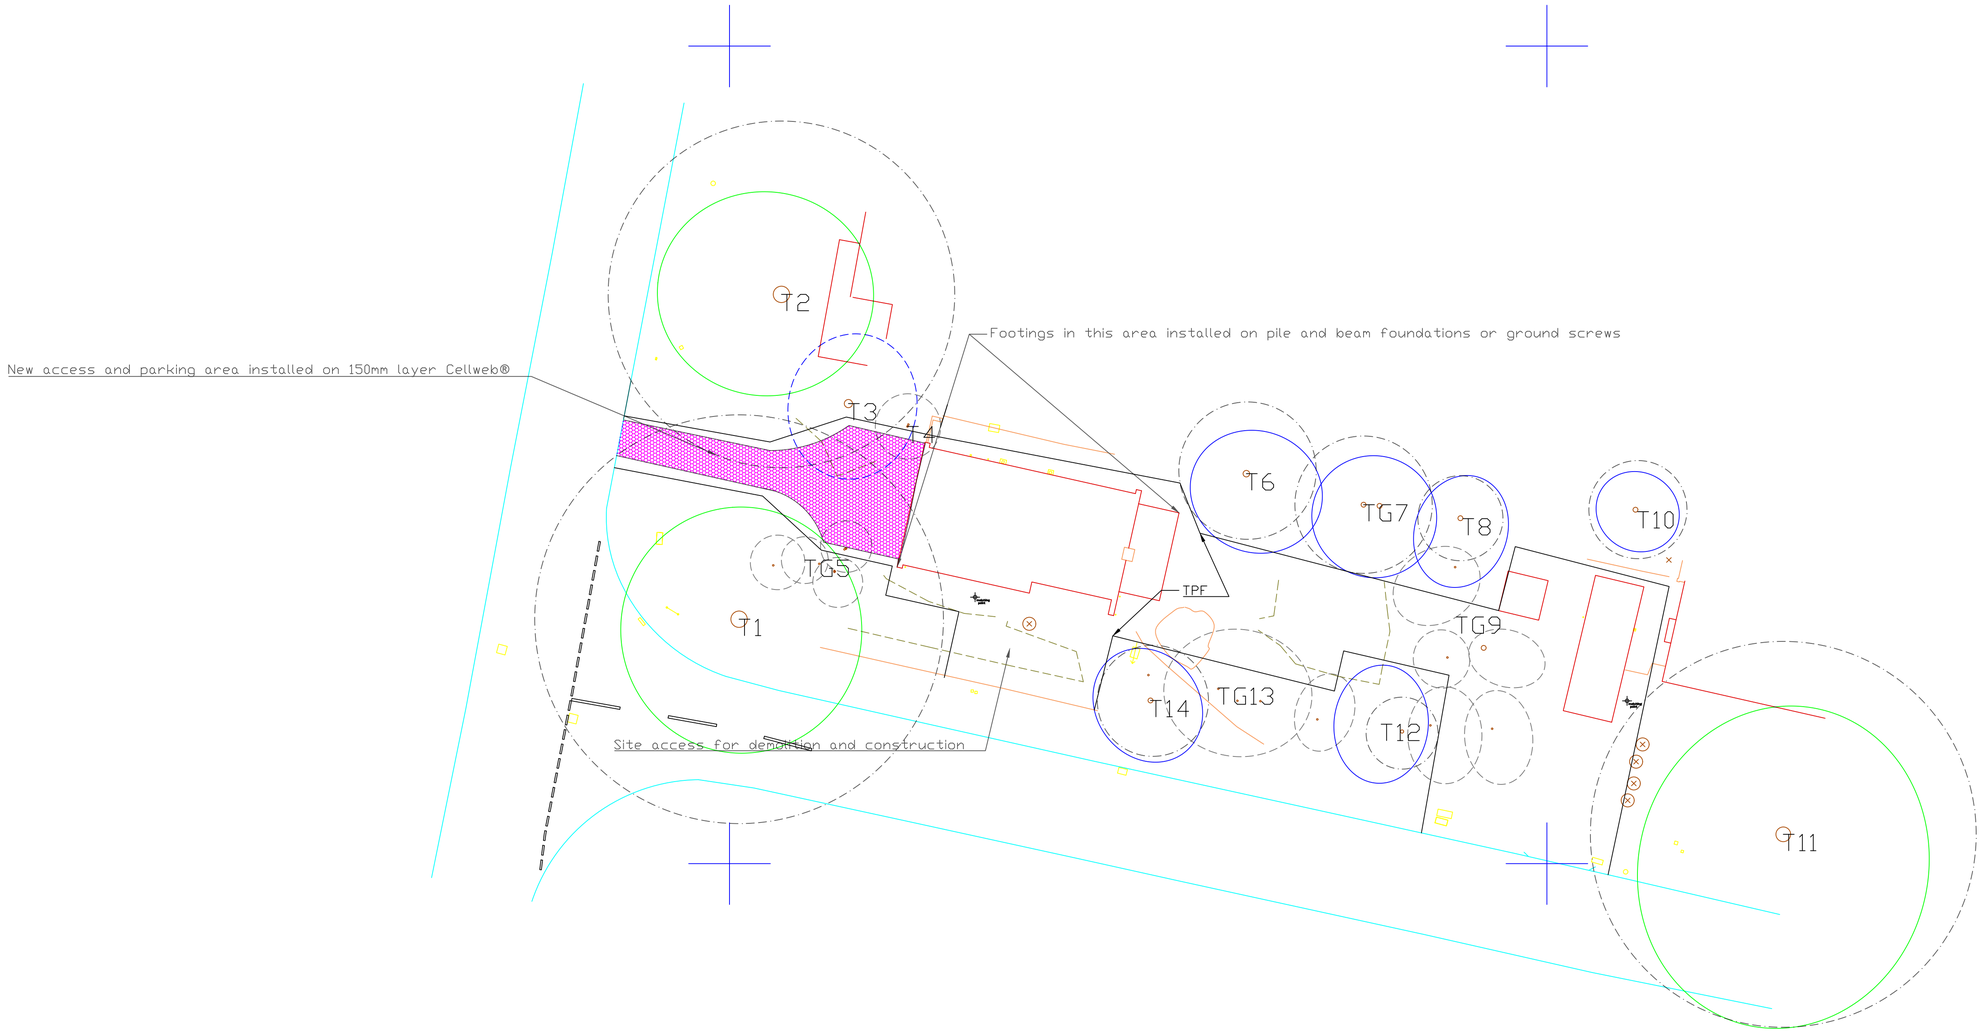

General Notes

Key	
Category A trees	Green
Category B trees	Blue
Category C trees	Grey
Category U trees	Red
Root protection areas	Black dotted line
Tree protective fencing	Black, unbroken line
Ground protection	Magenta hatching

No.	Revision/Issue	Date

Firm Name and Address

PETER YEATES ARBORICULTURE LTD

Project Name and Address

38 Nichol road, Chandlers Ford

Project
PYA/PY/38NR/BS5837/v1

Date
07/05/2024

Scale

Sheet
1