


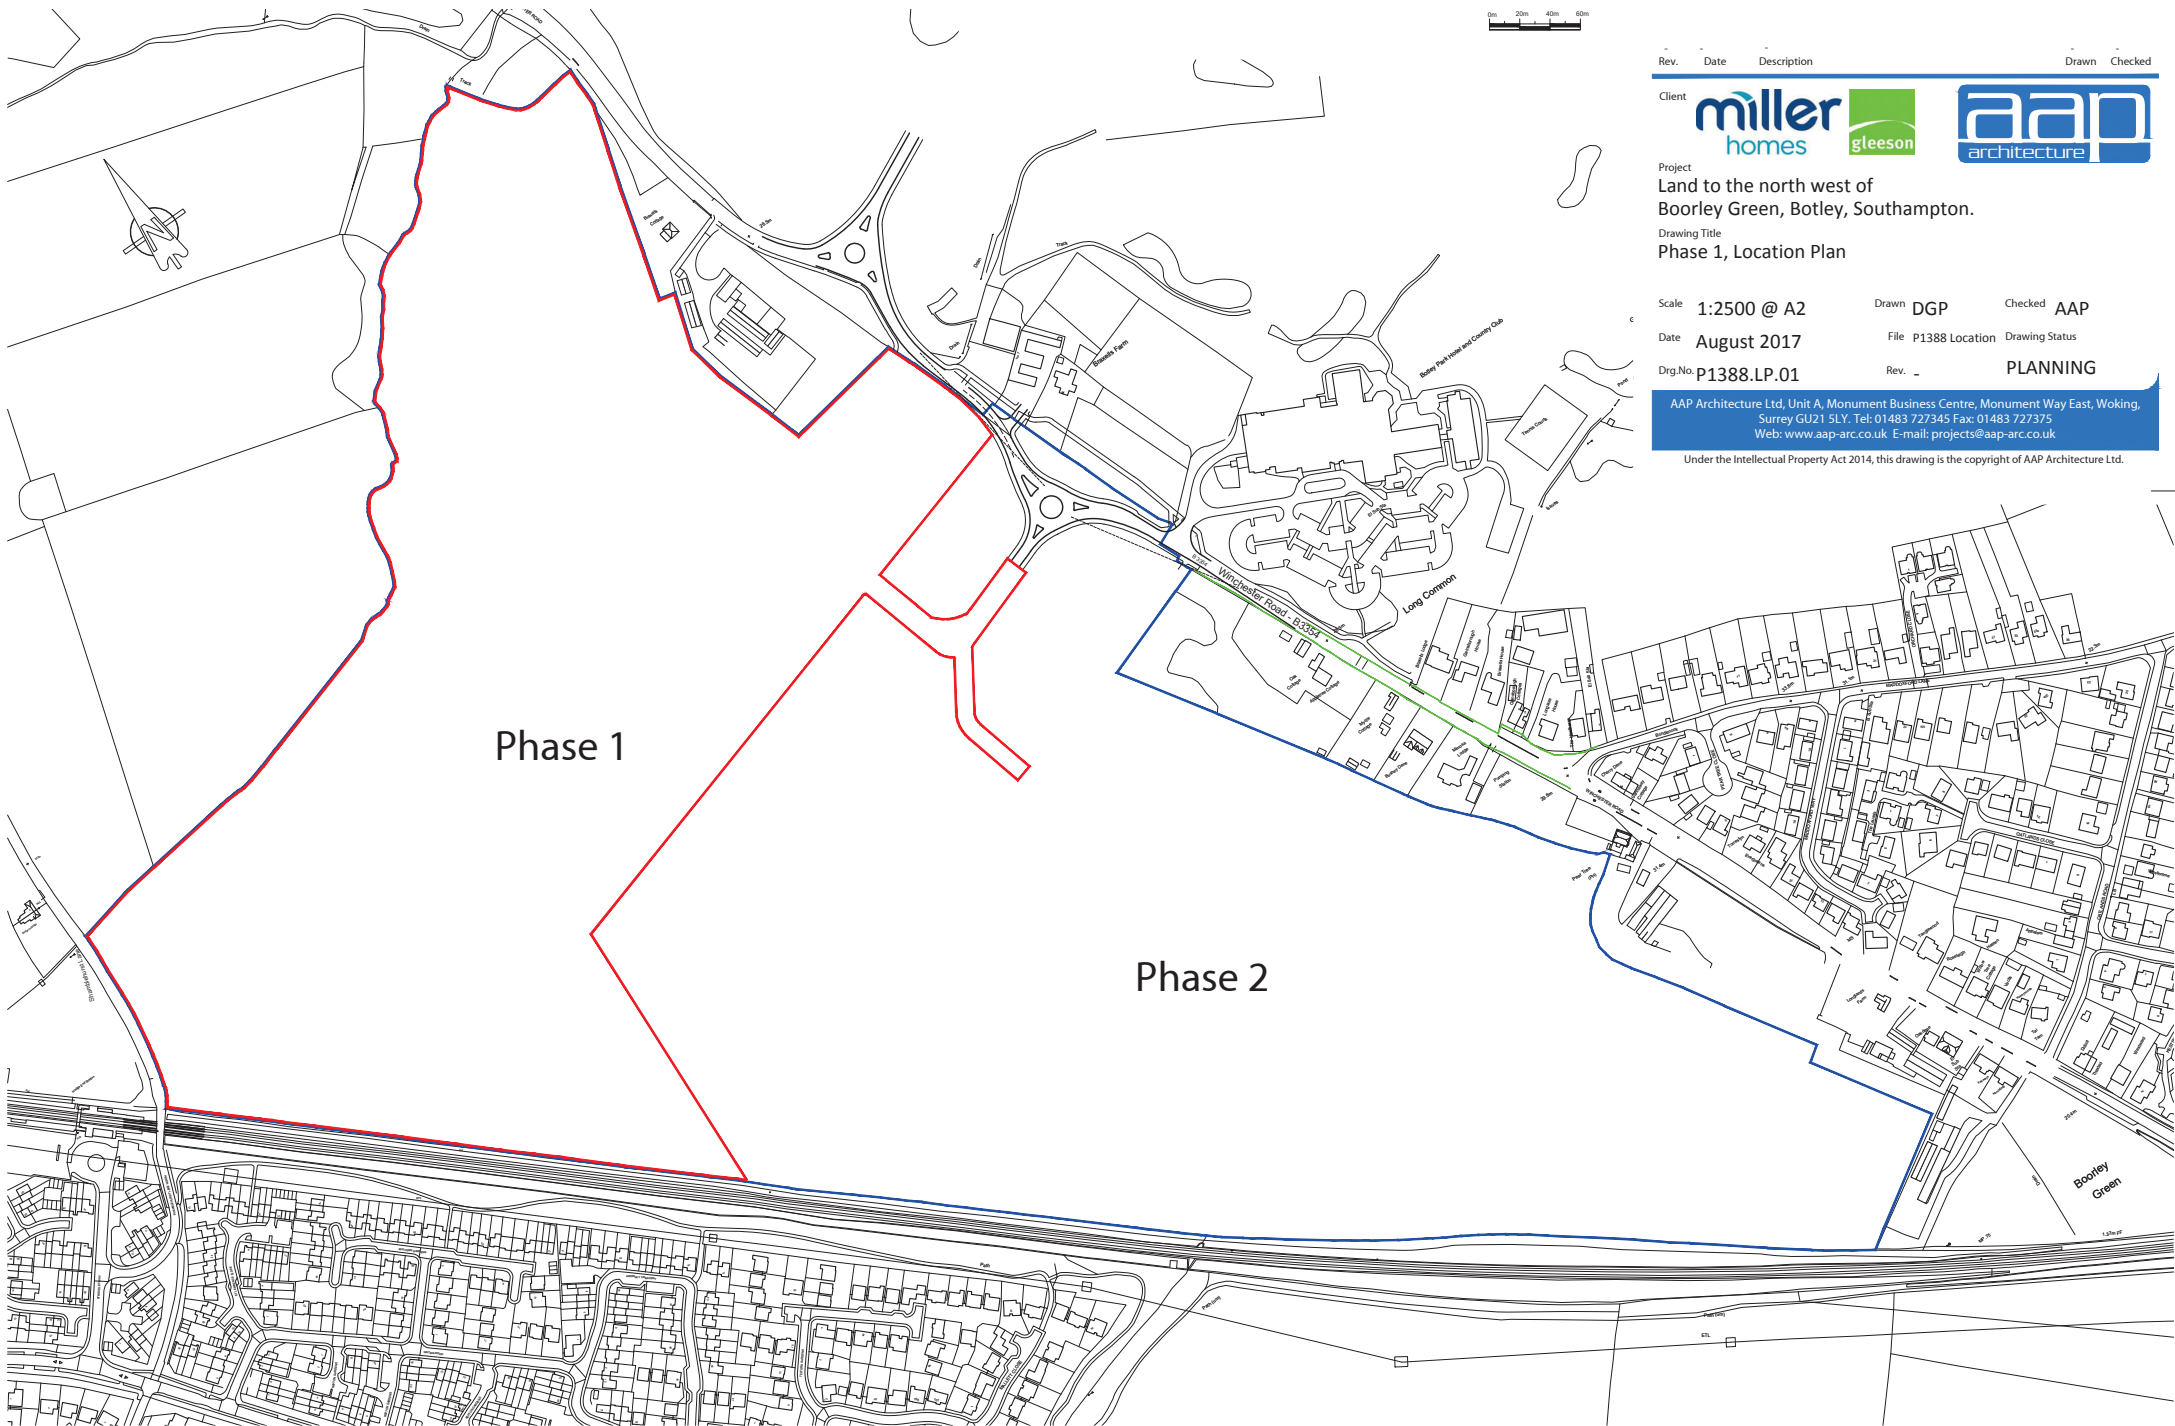

Rev.	Date	Description	Drawn	Checked
------	------	-------------	-------	---------

Client



Project
Land to the north west of
Boorley Green, Botley, Southampton.

Drawing Title
Phase 1, Location Plan

Scale 1:2500 @ A2 Drawn DGP Checked AAP

Date August 2017 File P1388 Location Drawing Status

Drg.No P1388.LP.01 Rev. - PLANNING

AAP Architecture Ltd, Unit A, Monument Business Centre, Monument Way East, Woking,
Surrey GU21 5LY. Tel: 01483 727345 Fax: 01483 727375
Web: www.aap-arc.co.uk E-mail: projects@aap-arc.co.uk

Under the Intellectual Property Act 2014, this drawing is the copyright of AAP Architecture Ltd.