


THIS SITE'S PHASES ARE IDENTIFIED BY A NUMBER - THIS SITE WILL BE DELIVERED IN 3 PHASES, IDENTIFIED BY THE PHASE NUMBERS 1, 2 AND 3. THE SUB-PHASES, WHICH ARE DENOTED BY A LETTER AFTER THE PHASE NUMBER FORM PART OF THAT OVERALL PHASE AND DO NOT CONSTITUTE INDIVIDUAL PHASES IN THEIR OWN RIGHT, IN TERMS OF DELIVERY OF THE OBLIGATIONS IN THE SITE'S S106 AGREEMENT.

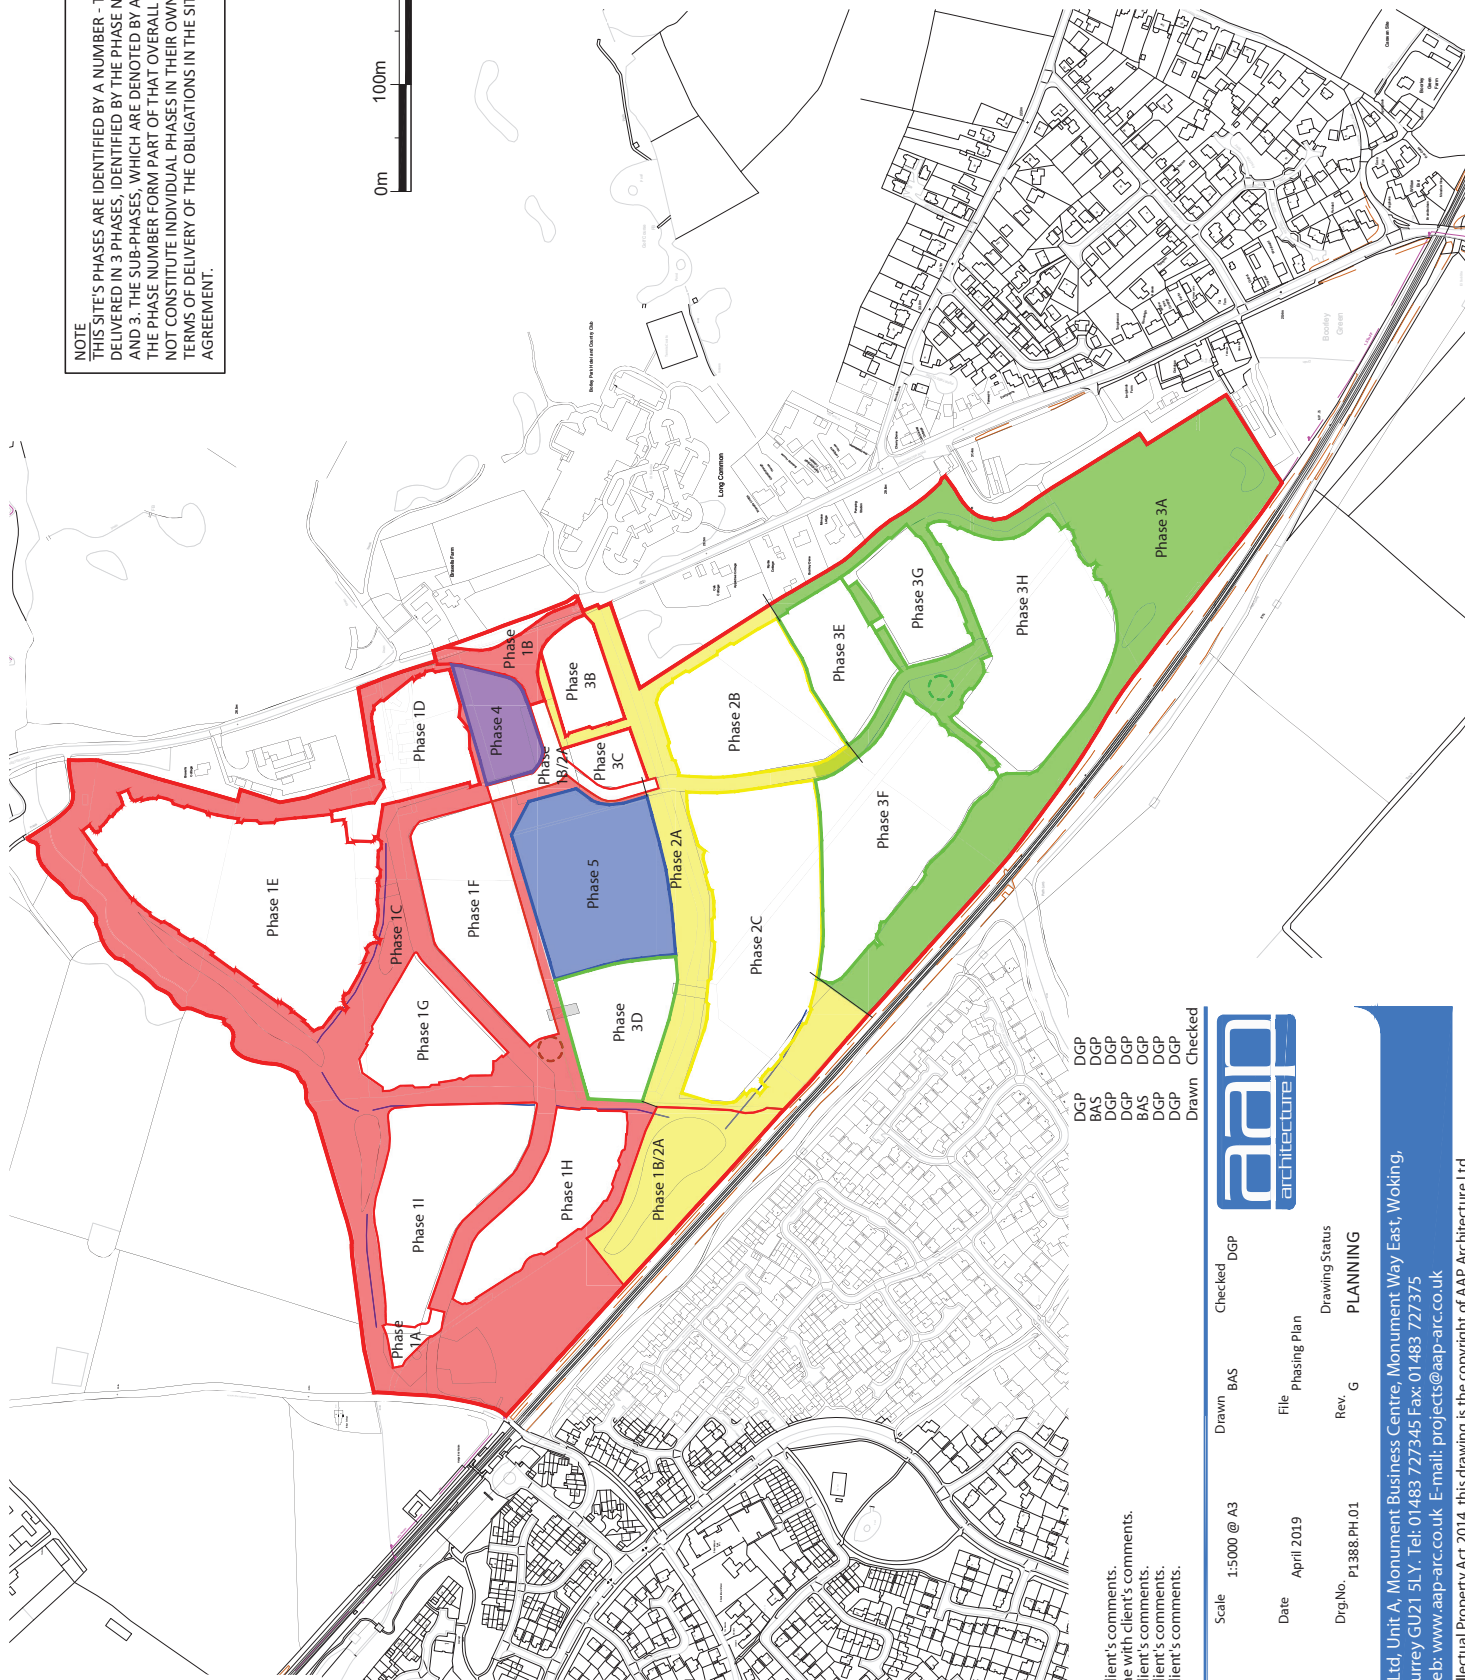

Rev.	Date	Description	Client	Project	Scale	Drawn	Checked	Drawn	Checked
G	24-09-21	Phase note amended.	miller homes	Project Land to the north west of Boorley Green, Botley, Southampton.	Date April 2019	File Phasing Plan	Drawing Status PLANNING	DGP	DGP
E	15-07-21	Phase note added.						BAS	DGP
E	21-05-21	Amended in line with client's comments.							
D	03-08-20	Shading amended in line with client's comments.							
C	16-07-20	Amended in line with client's comments.							
B	16-07-20	Amended in line with client's comments.							
A	25-06-20	Amended in line with client's comments.							



**AAP Architecture Ltd, Unit A, Monument Business Centre, Monument Way East, Woking,
Surrey GU21 5LY. Tel: 01483 727345 Fax: 01483 727375**

Web: www.aap-arc.co.uk E-mail: projects@aap-arc.co.uk

Under the Intellectual Property Act 2014, this drawing is the copyright of AAP Architecture Ltd.