




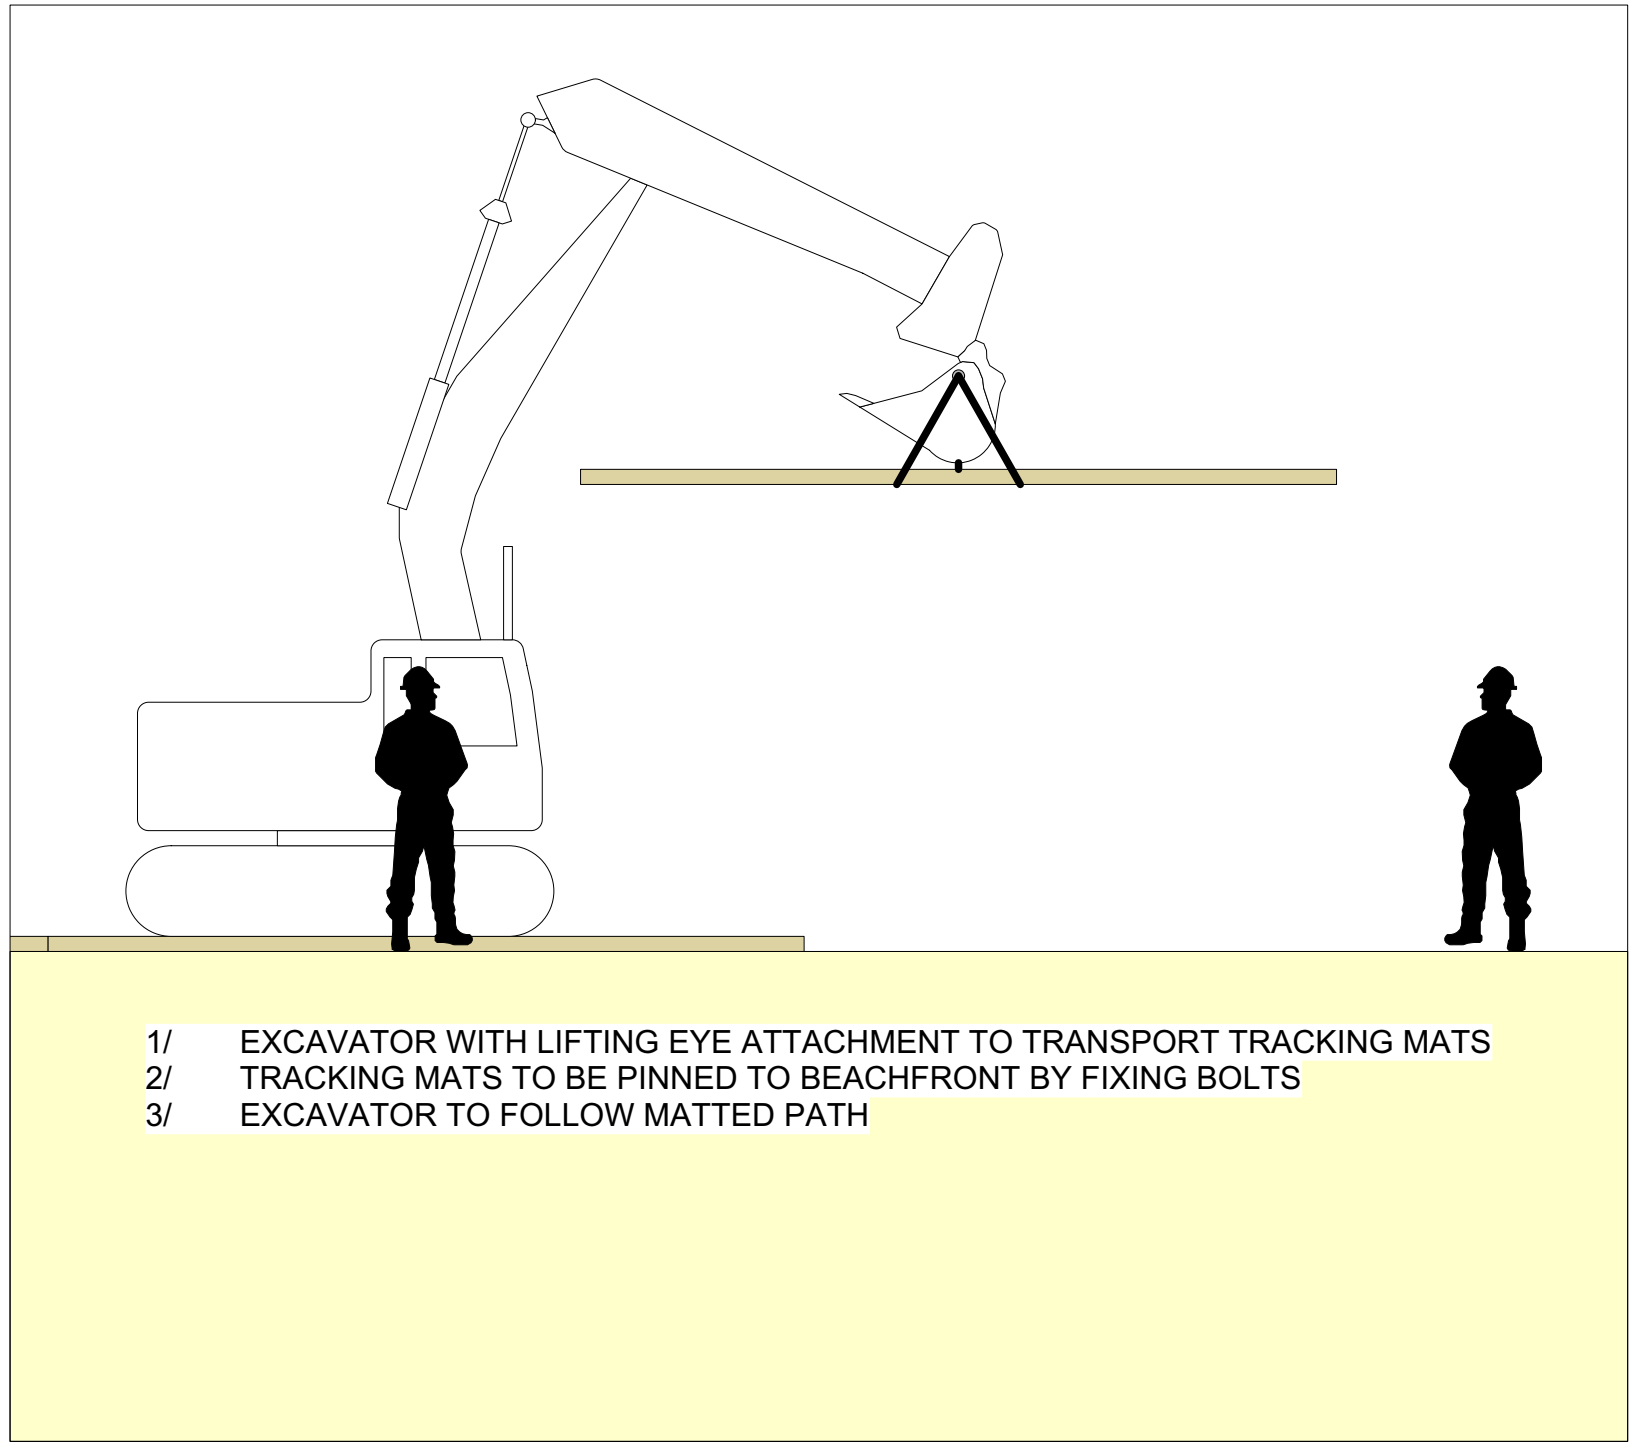


1 SITE SET UP
Scale: 1:50

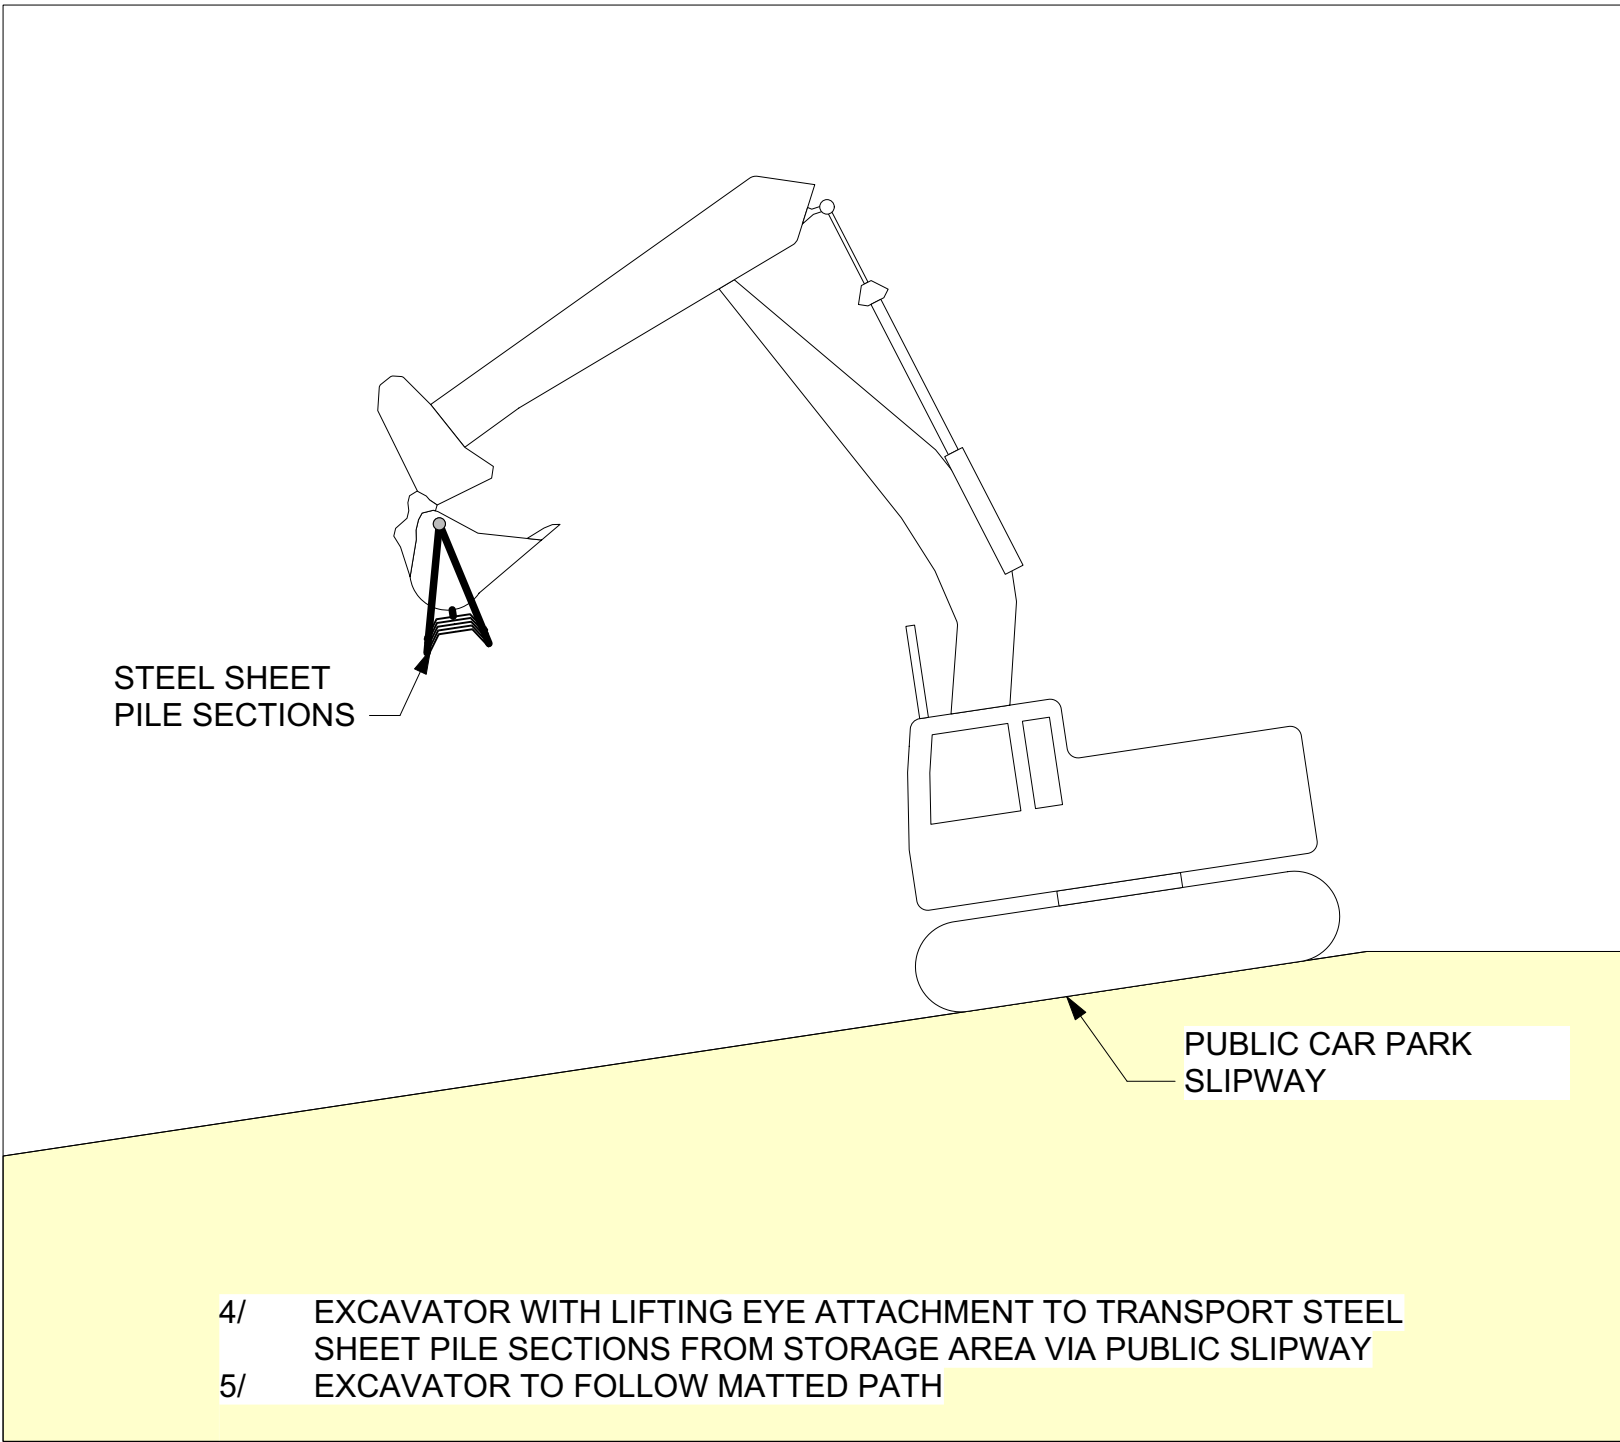


2 SLIPWAY ACCESS
Scale: 1:50

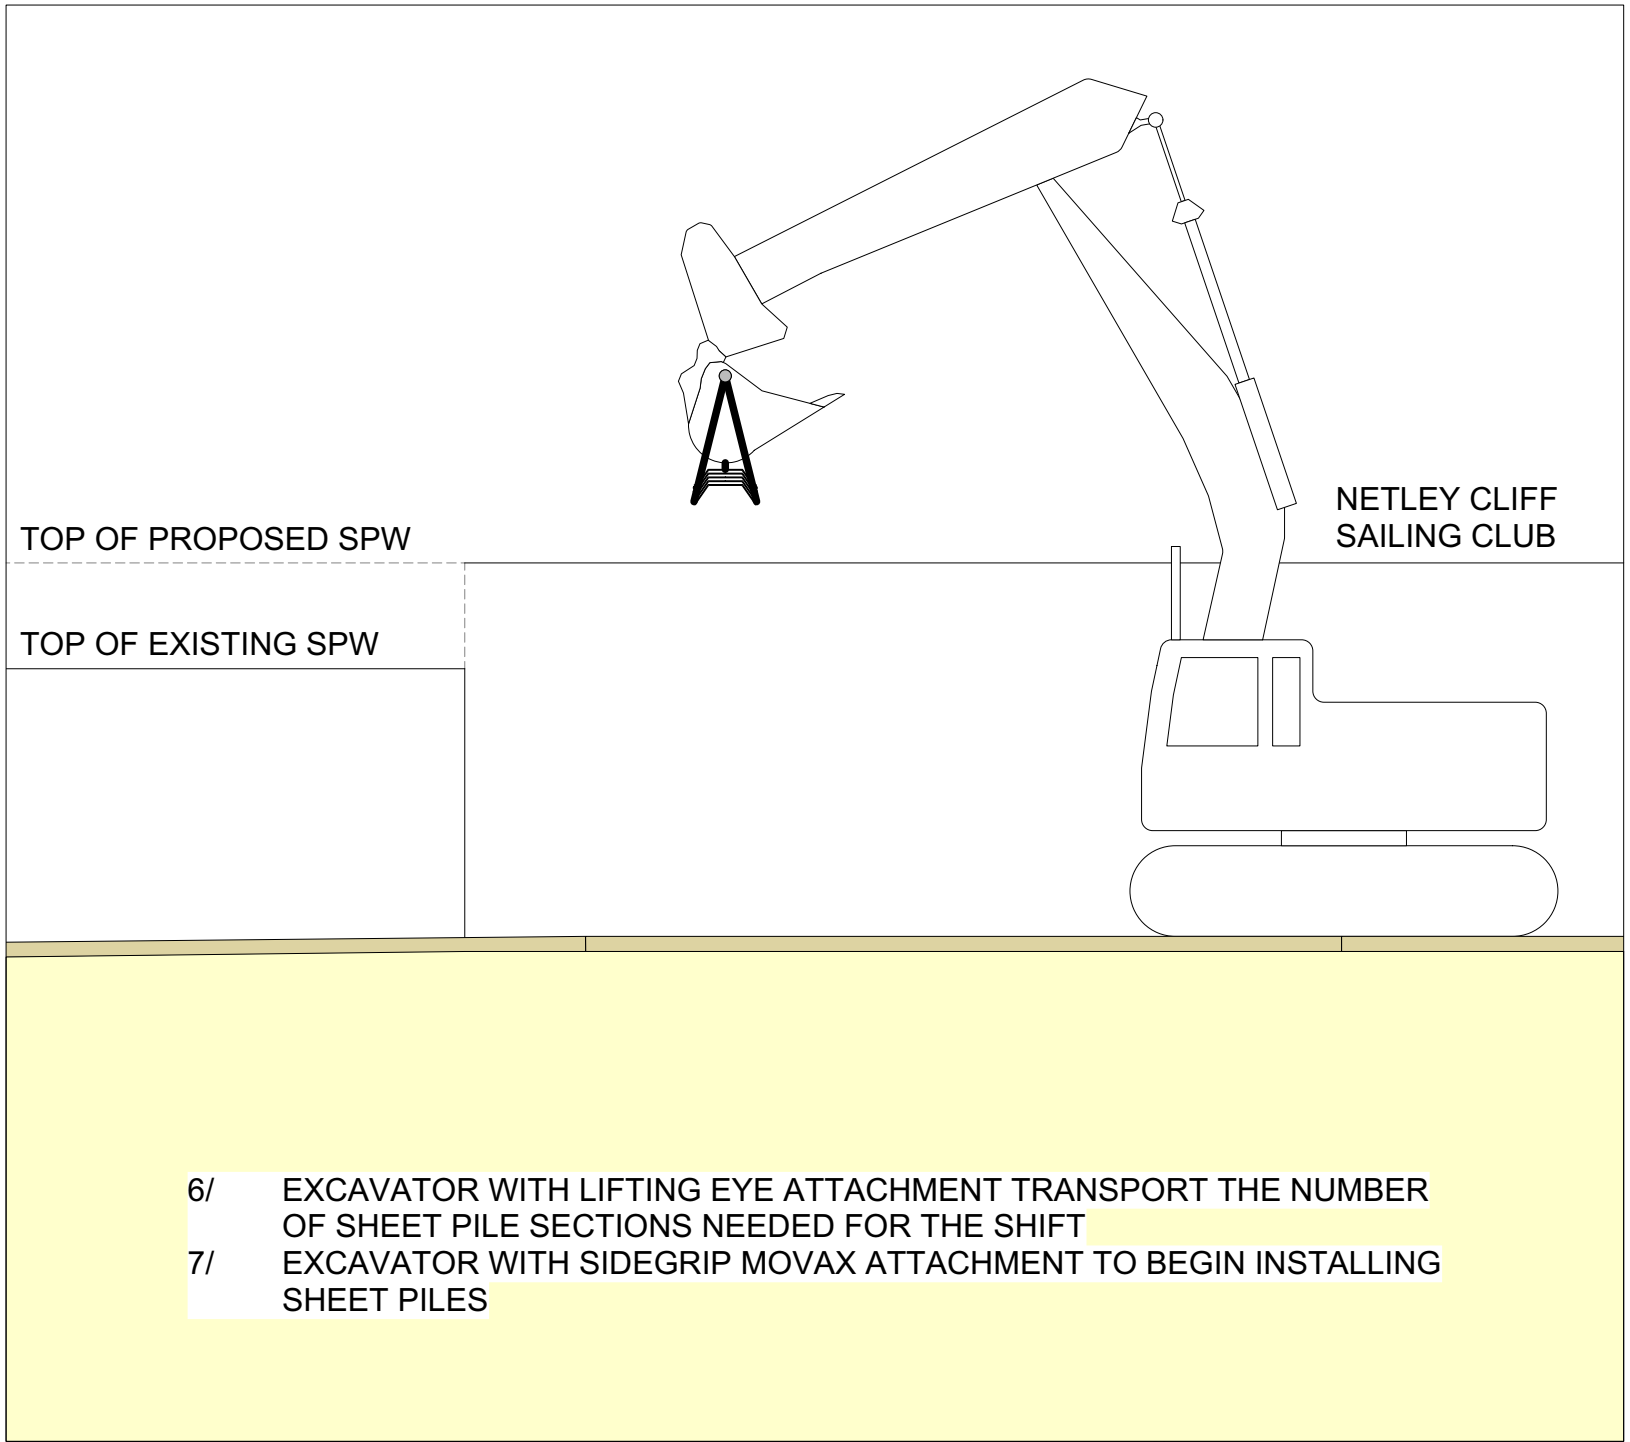

3 LOCATION OF SPW
Scale: 1:50

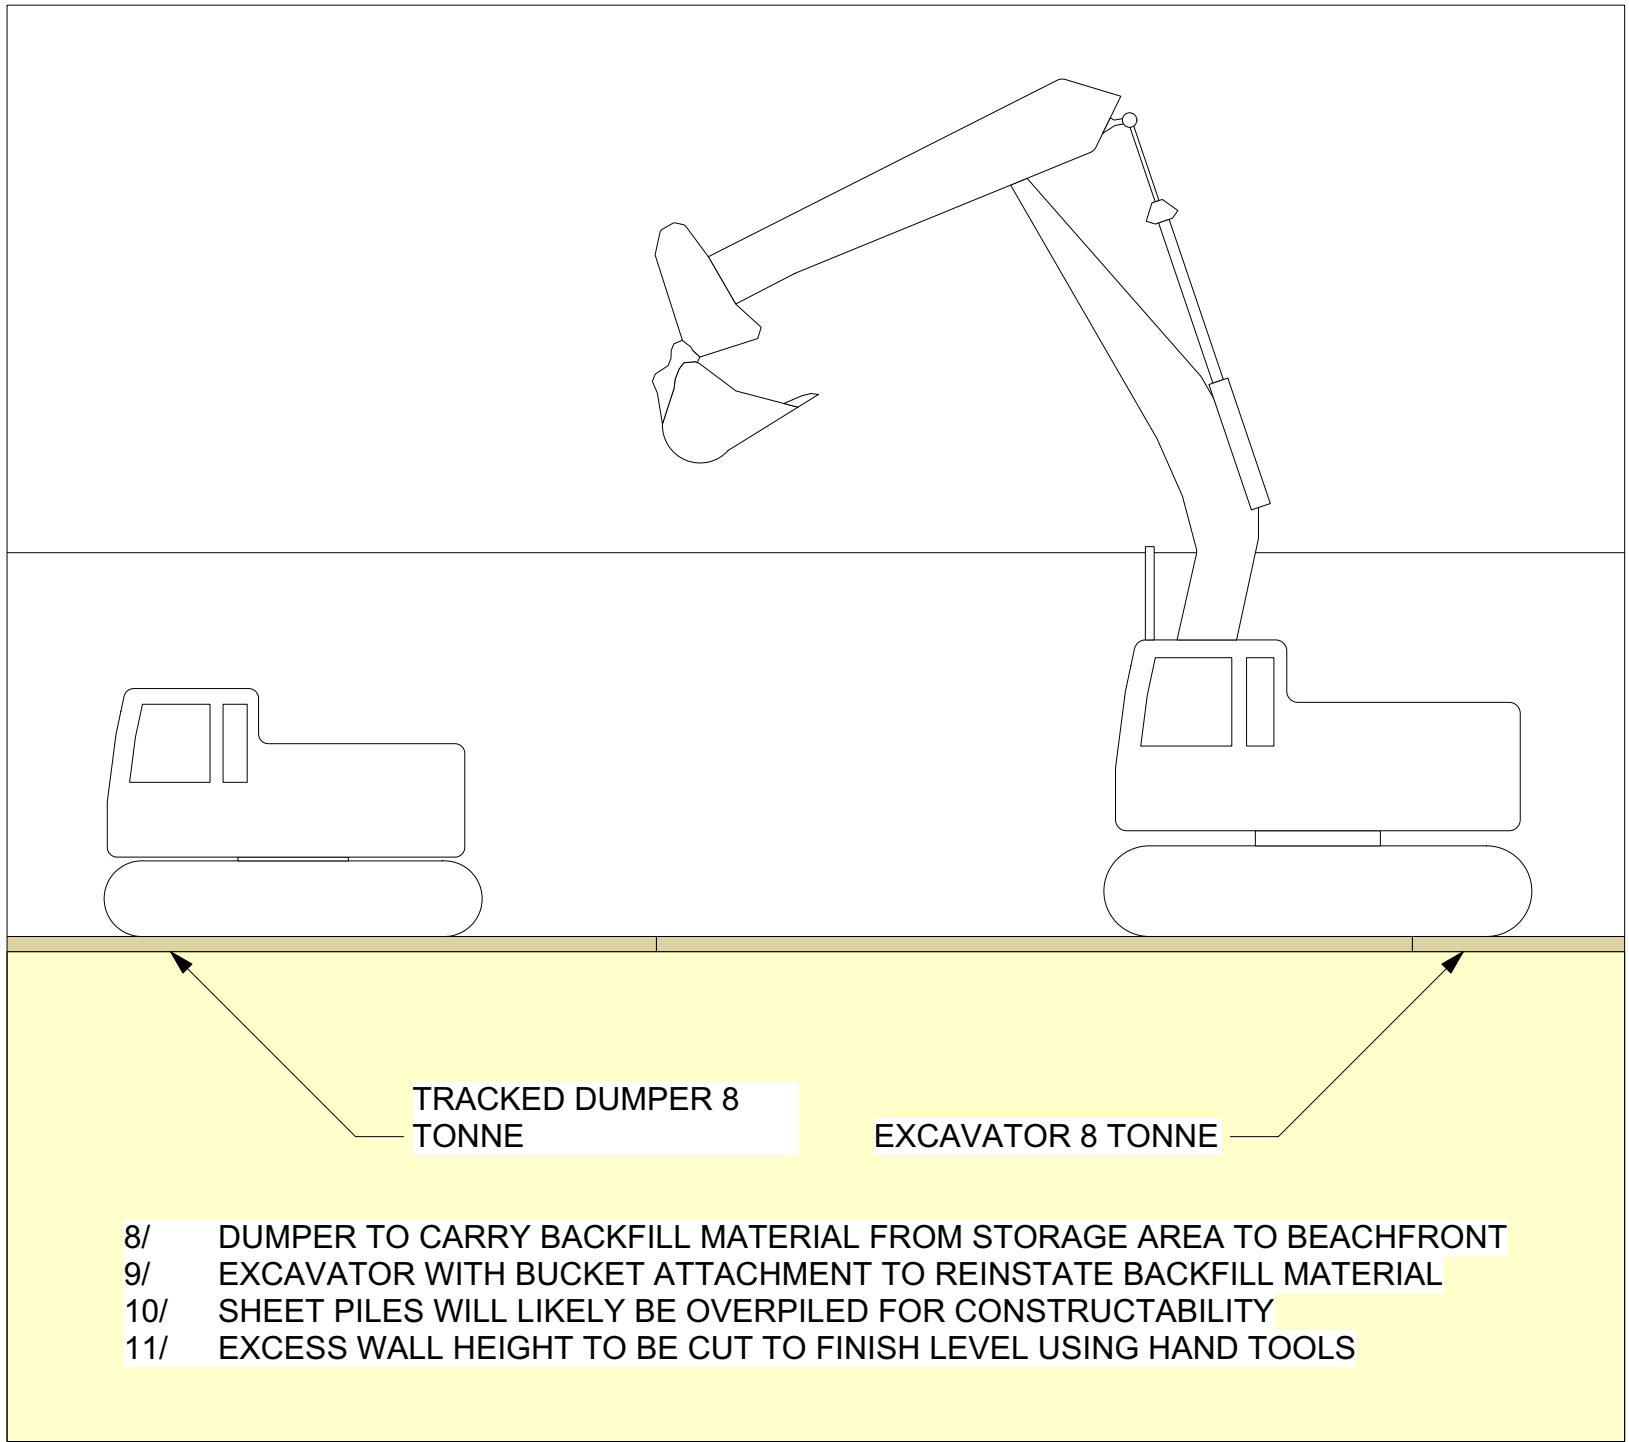

4 BACKFILL BETWEEN EXISTING AND REPLACEMENT SHEET PILE WALLS
Scale: 1:50

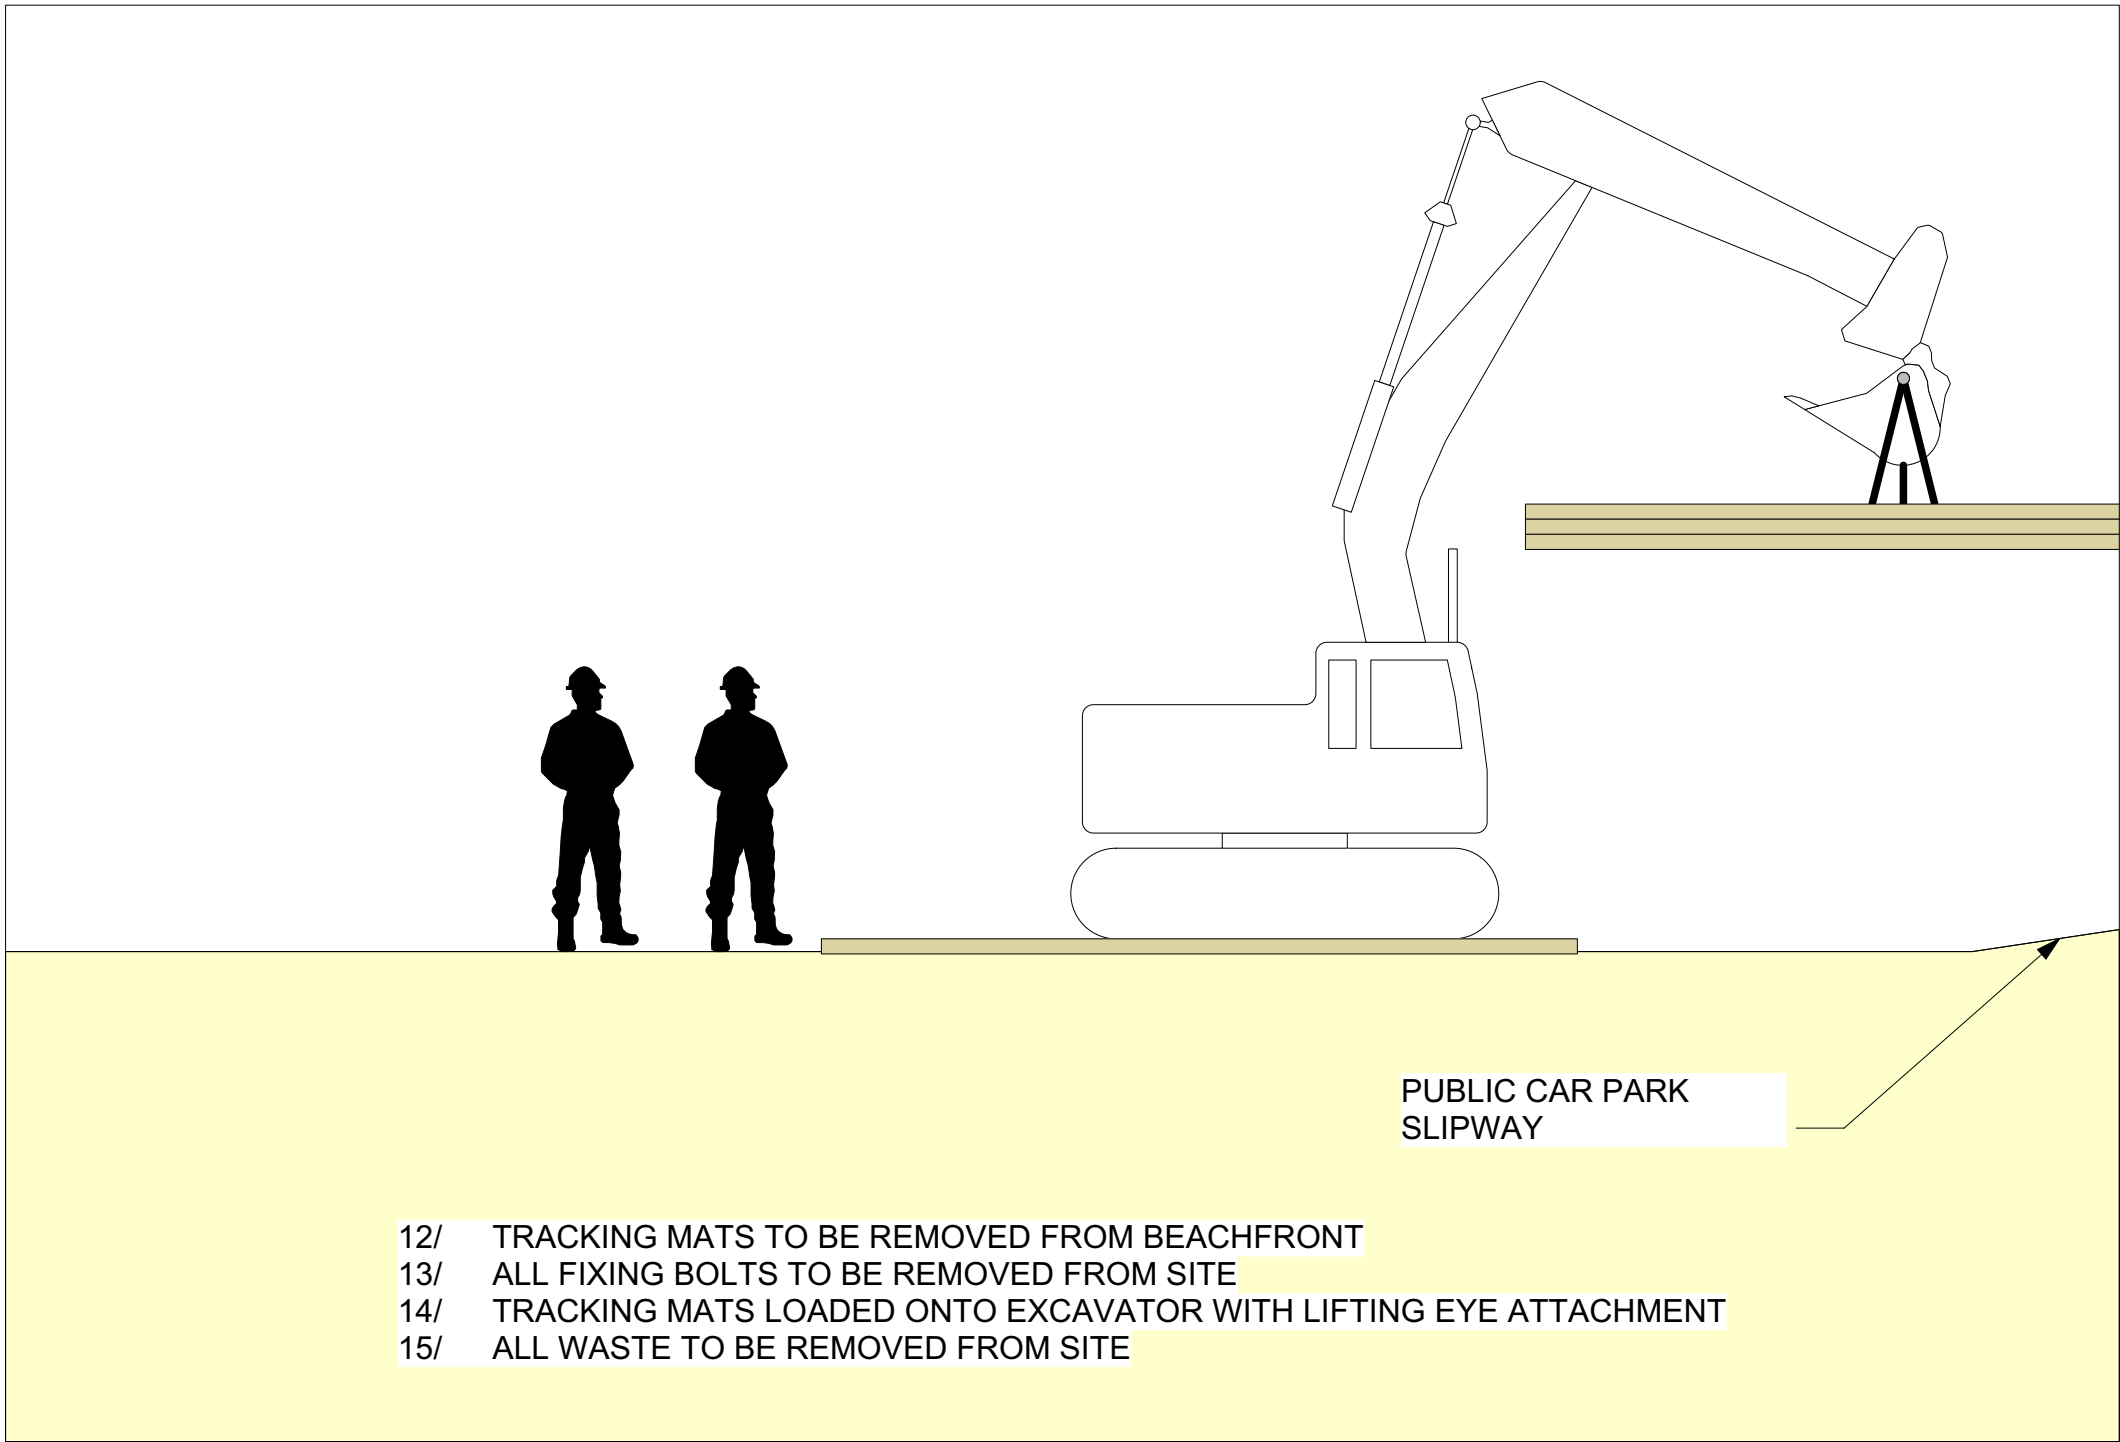

5 TRACKING MATS REMOVED
Scale: 1:50


- NOTES
- DO NOT SCALE FROM DRAWING
 - ALL DIMENSIONS ARE IN MILLIMETERS U.N.O.
 - NOT FOR CONSTRUCTION

SAFETY, HEALTH AND ENVIRONMENTAL INFORMATION

This information is based on an experienced and competent contractor carrying out the work and the risks specific to these works additional to those normally associated with this type of work. Where appropriate the residual risks are indicated on the drawing with the symbol and reference to the note number.

Construction

Ci Risk of items falling from height.
Cii Risk of injury / drowning whilst working over and near water.

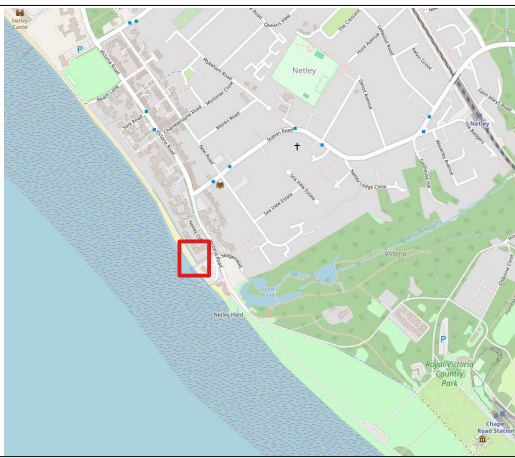

KEY PLAN

CLIENT

NETLEY CLIFF MANAGEMENT COMPANY

REV	DATE	DRNCHKAPP	DESCRIPTION
P01	16.05.24	MCC JA HUE	FIRST ISSUE
			REVISION



Address: Unit 4 Calcot Mount Business Park
Calcot Lane
Curdridge
Southampton, SO32 2BN
Tel: 0333 355 1892
Fax: 0333 355 1893
Website: www.constructex.co.uk
Email: enquiries@constructex.co.uk

TITLE
P2551 - Netley Cliff - Sheet Pile Wall

DRAWING TITLE
PROPOSED METHODOLOGY

SCALE
AS SHOWN

DRAWING NO.
P2551-CN-00-XX-DR-C-0003

DRAWN
MCO