


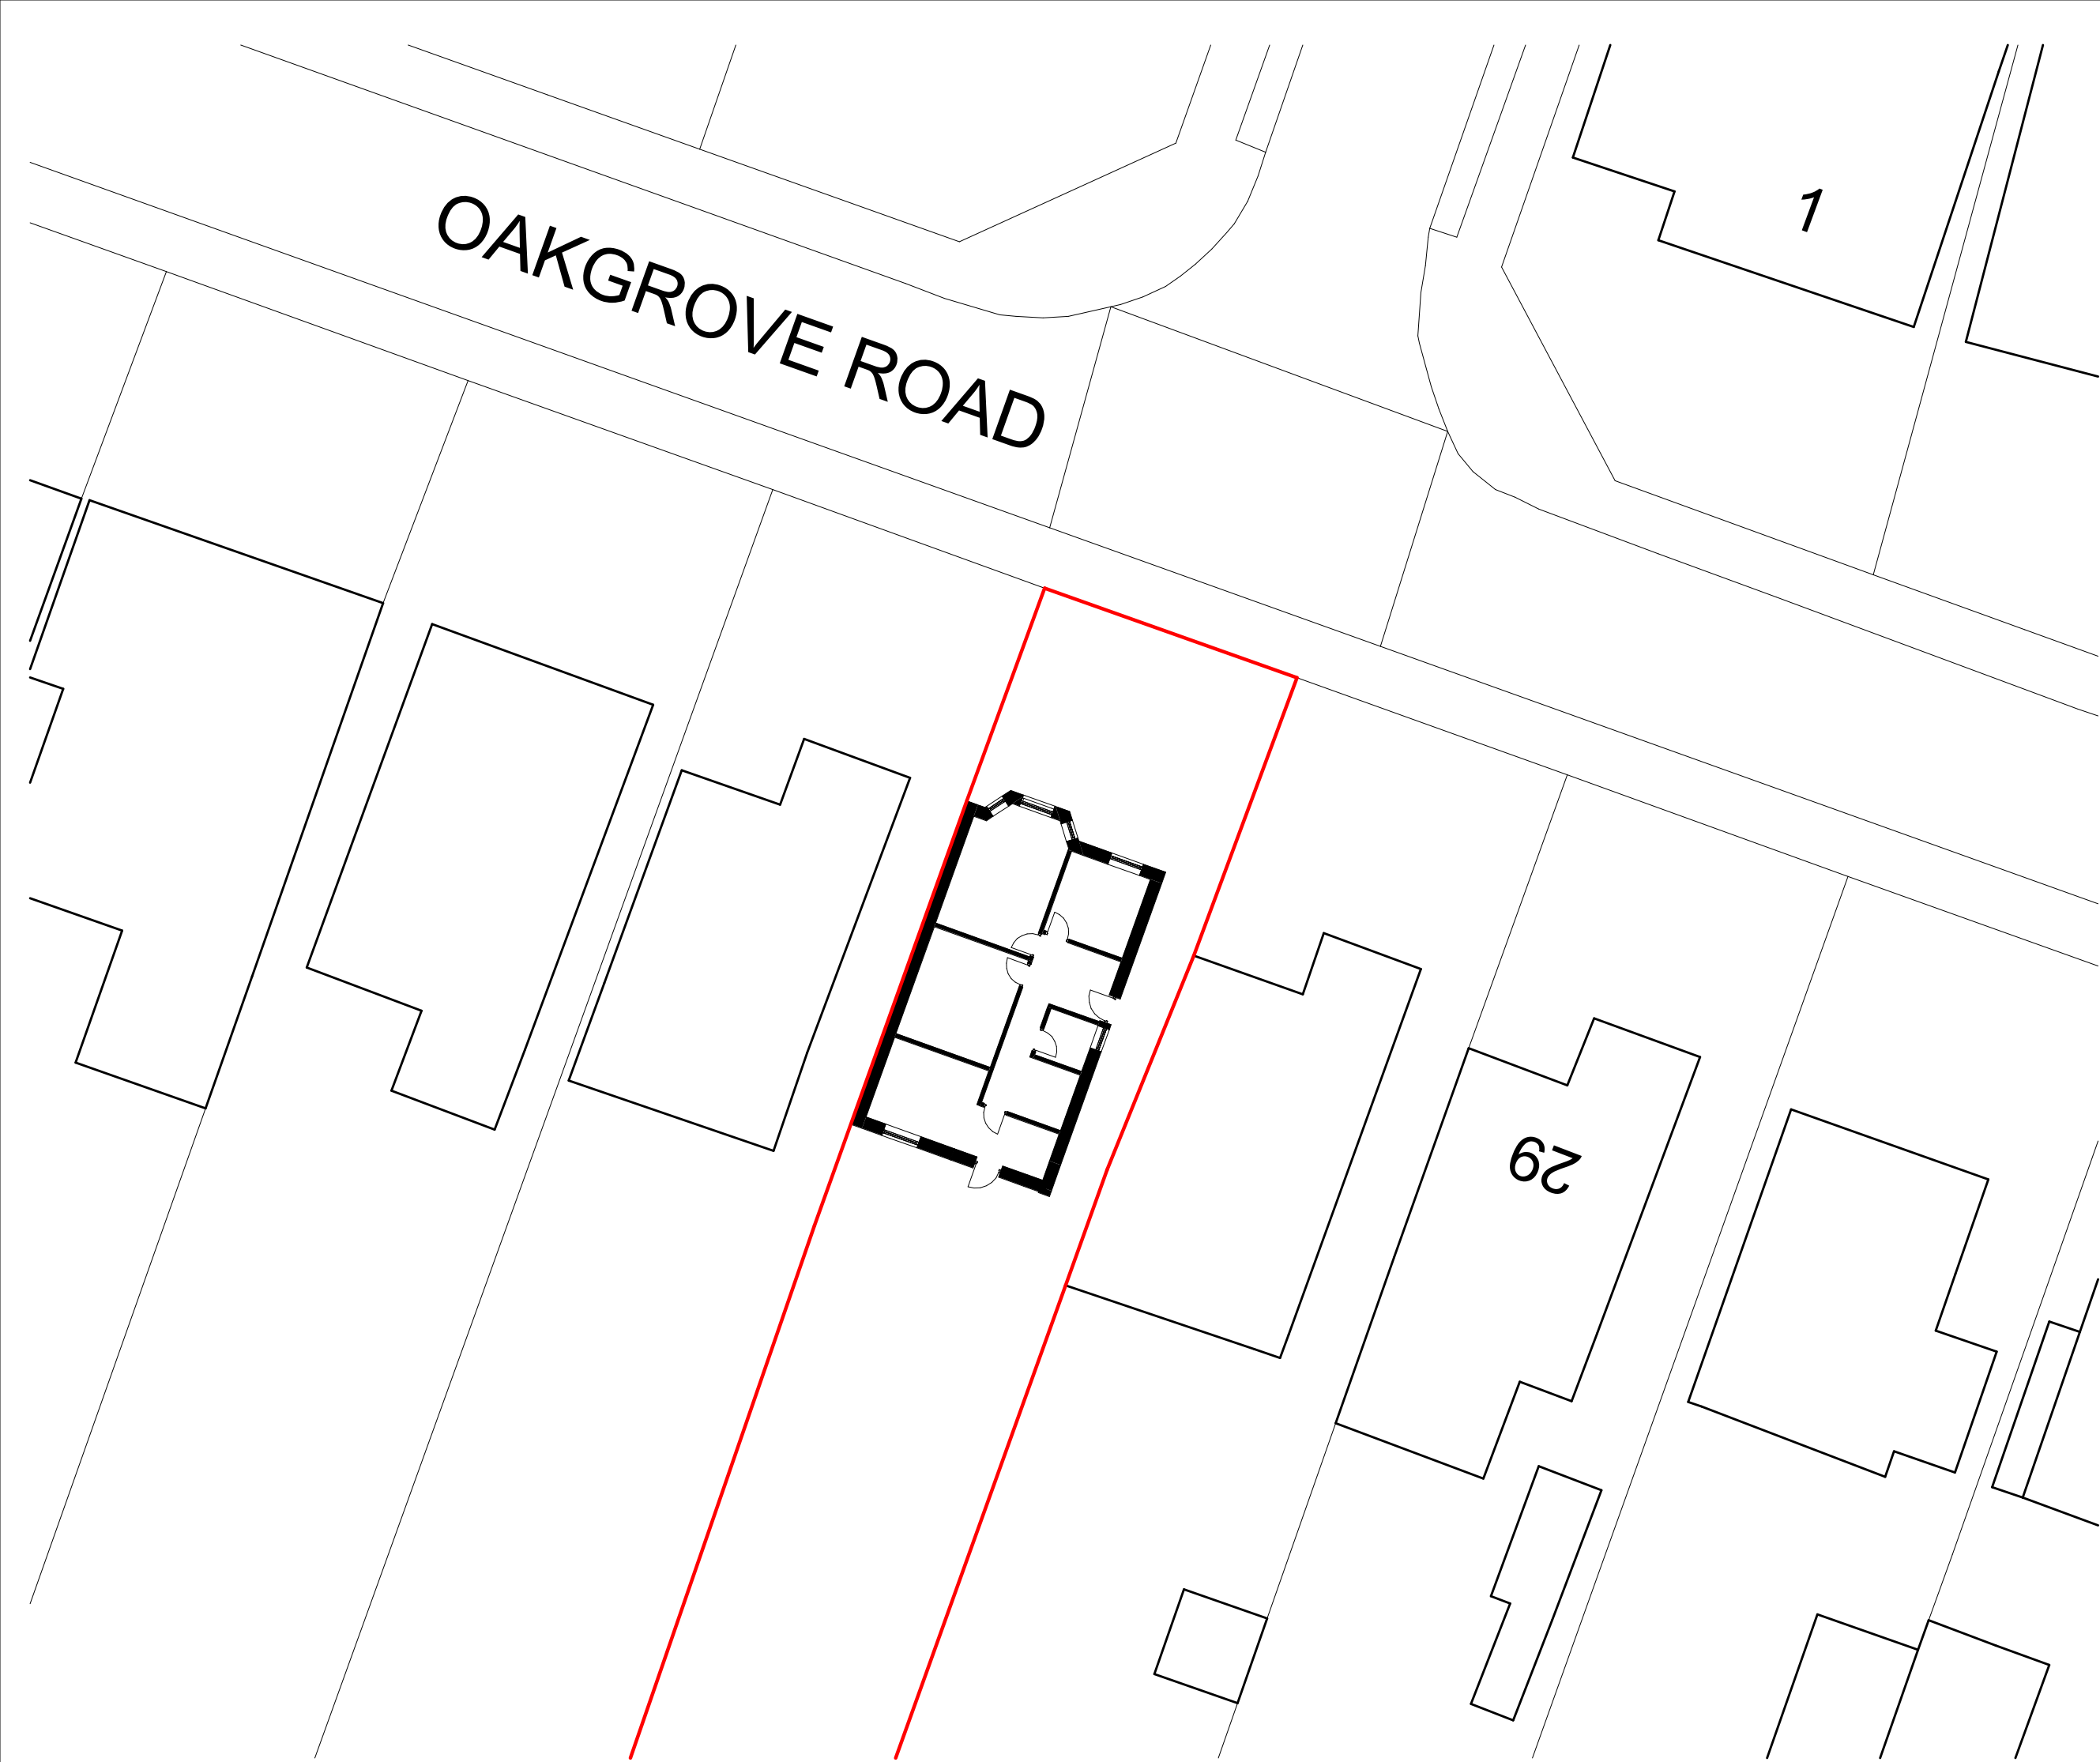

REVISIONS

STATUS
PLANNING

PROJECT
31 OAKGROVE ROAD FAIR OAK

TITLE
SITE PLAN

SCALE
1 : 200 @ A3
DRAWN

DATE
APRIL 24
REVIEWED

JOB NO.
NA

NUMBER
010

REVISION