



Notes:


pond layout and additional sections

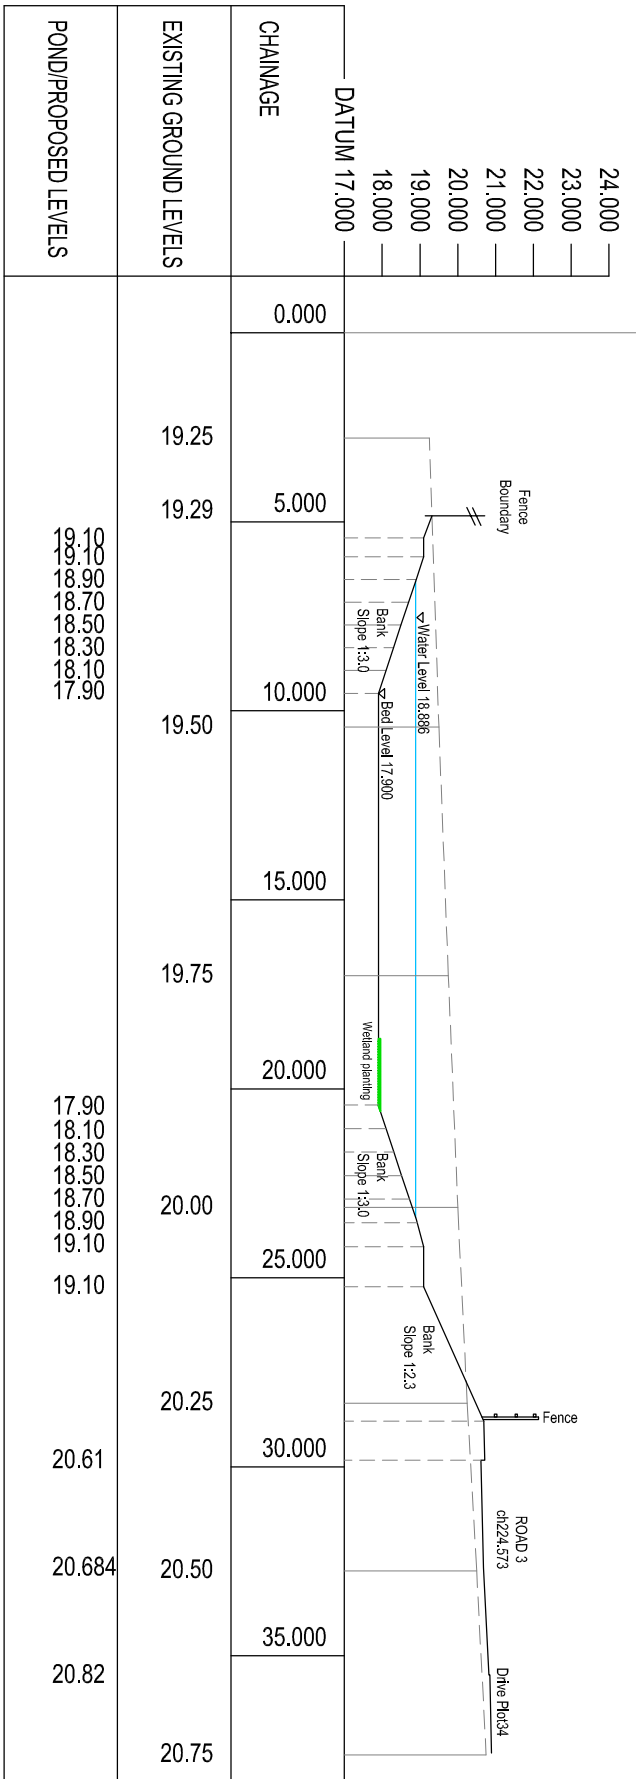


SECTION C-C

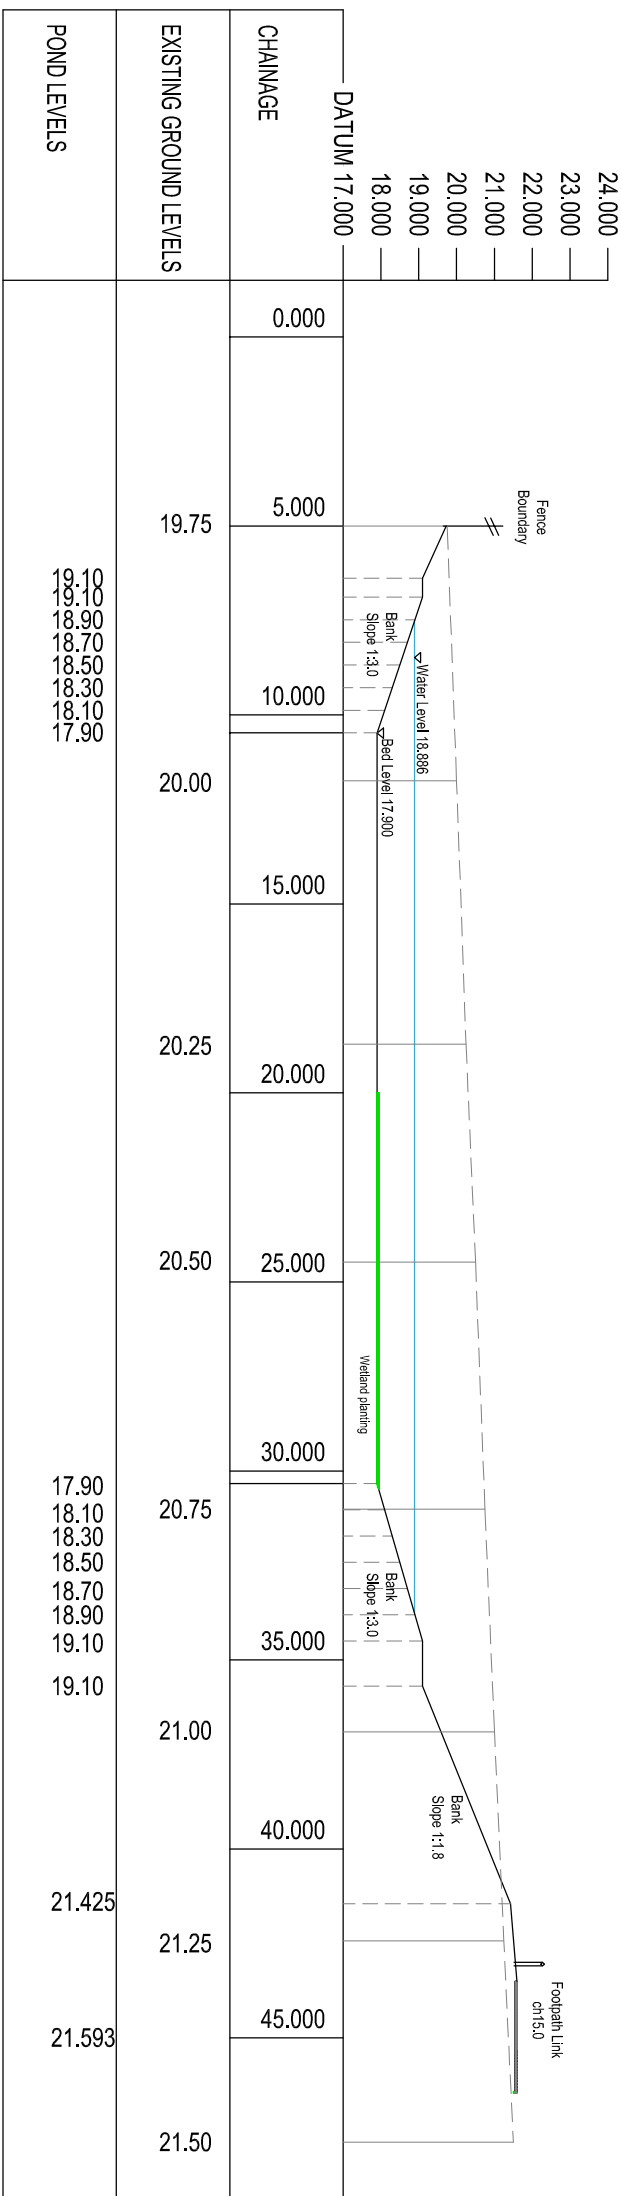

SECTION D-D

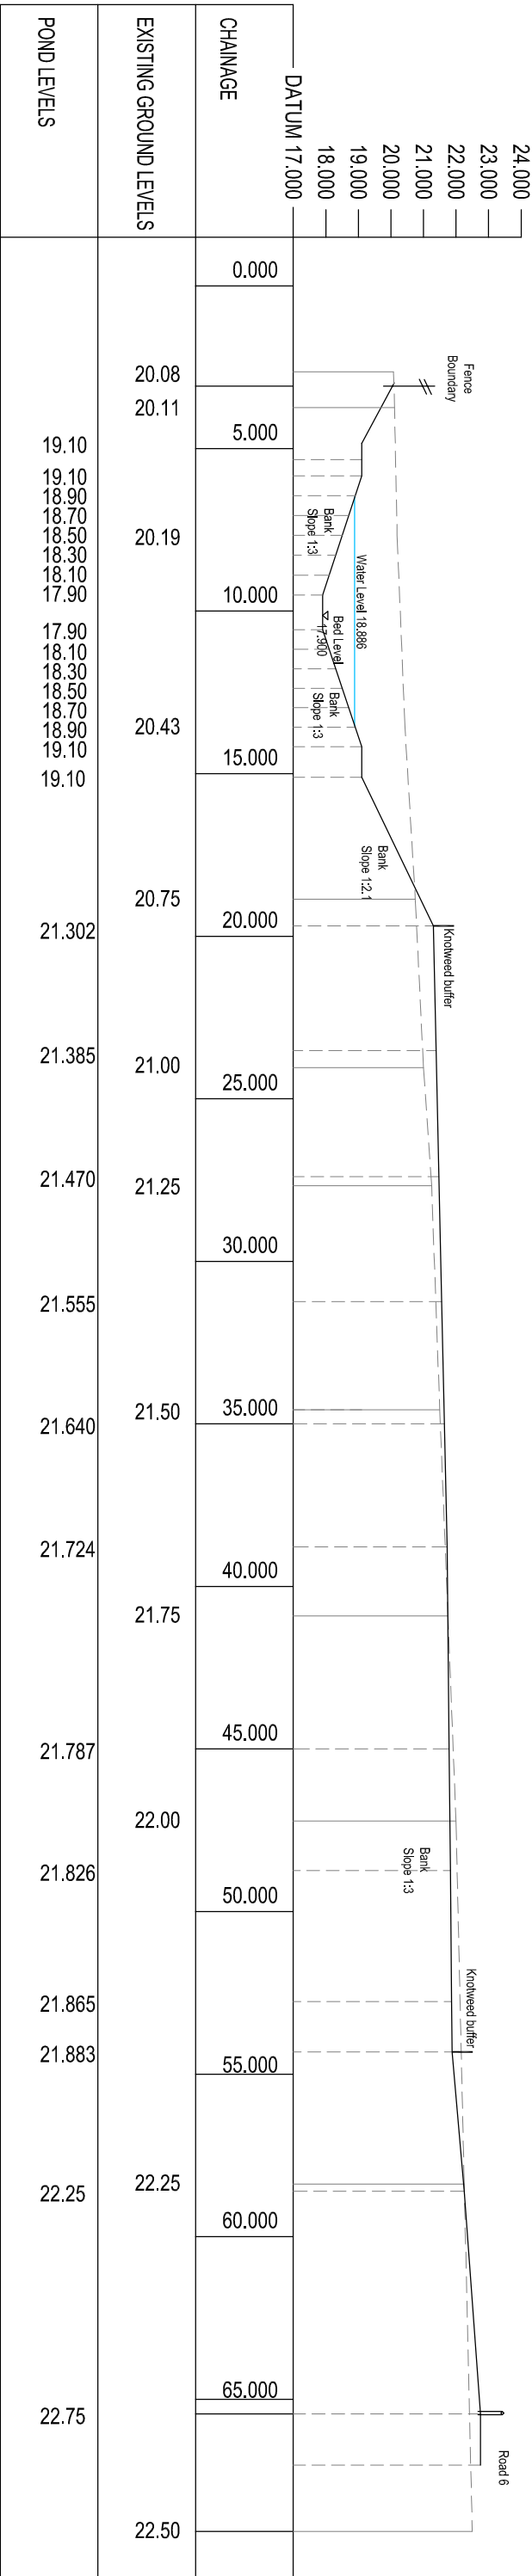

SECTION E-E

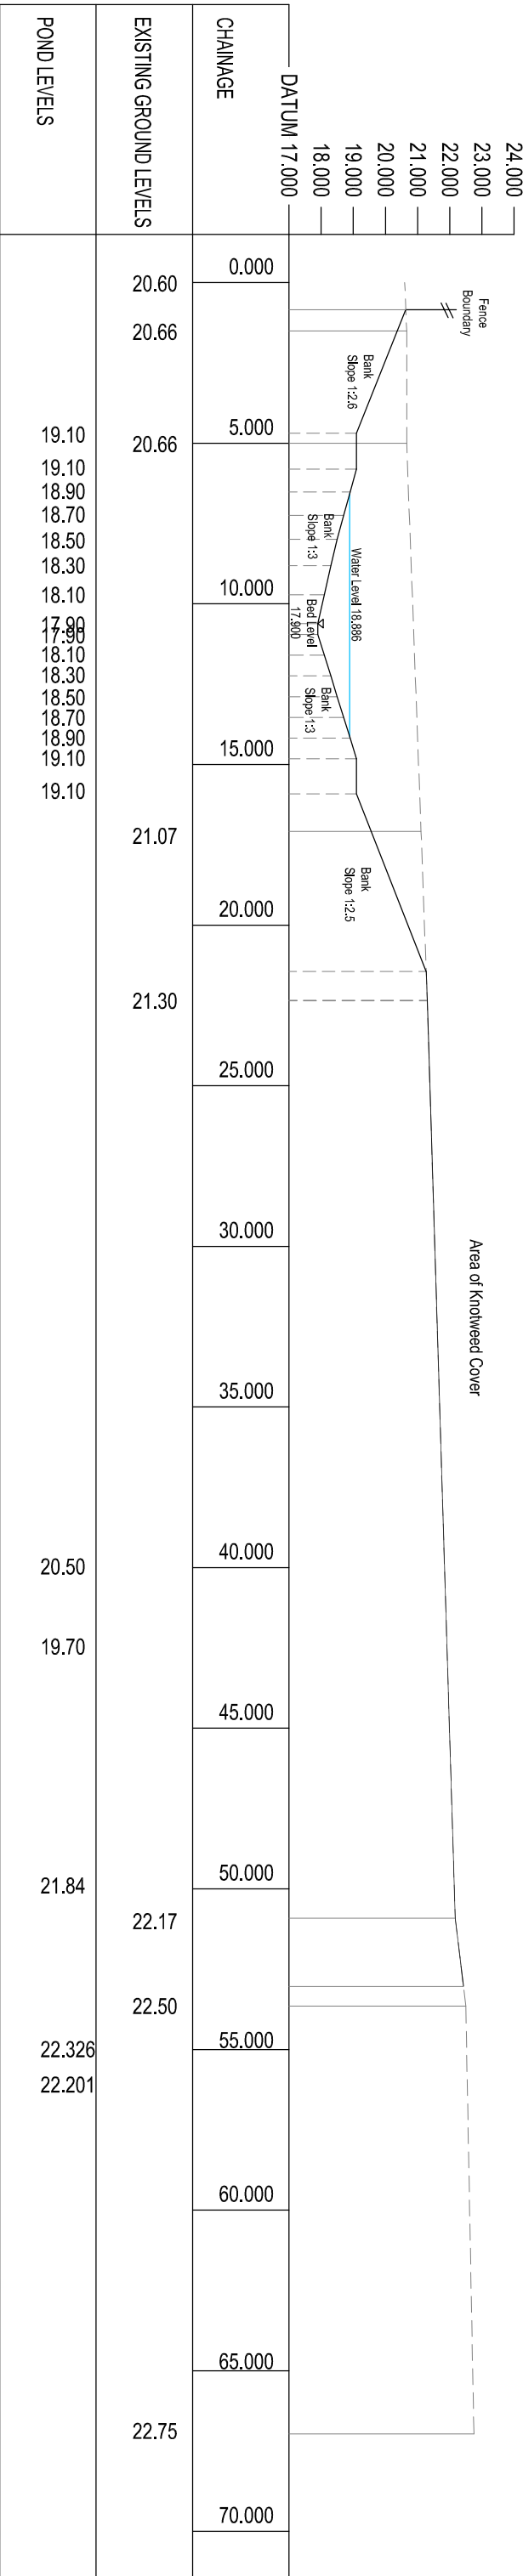

SECTION F-F

Rev.	Date	Details	Initials
E	02.01.24	Pond levels & sections amended	KN
D	29.08.23	Pond levels & sections amended	KN
C	06.08.23	Wetland planning added	KN
B	09.01.23	Reissued	KN
A	05.01.23	Initial issue	KN

PRELIMINARY

Project
GRANGE ROAD
NETLEY ABBEY

Client



**KAZYS NARBUTAS
CONSULTING**
Civil Engineering Consultant
Unit 24b, Romsey Industrial Estate, Greathatch Road, Romsey, Hants, SO51 0HE
Telephone: 01794 222140 Email: kazy@knc.co.uk

Drawing Title			
Engineering Details			
Attenuation Pond Sections			
Drawn	Checked	Scales	Date
		H & V 1:200	01.23
Job No.		Drawing No.	Revision
KNC2114		506-02	E

This drawing is the copyright of Kazys Narbutas Consulting and may not be copied, altered or reproduced in any form or passed to a third party without the consent of Kazys Narbutas Consulting. Do not scale from this drawing, use figured dimensions only. Dimensions should be checked and verified on site and any discrepancies should be reported to Kazys Narbutas Consulting as soon as possible.