


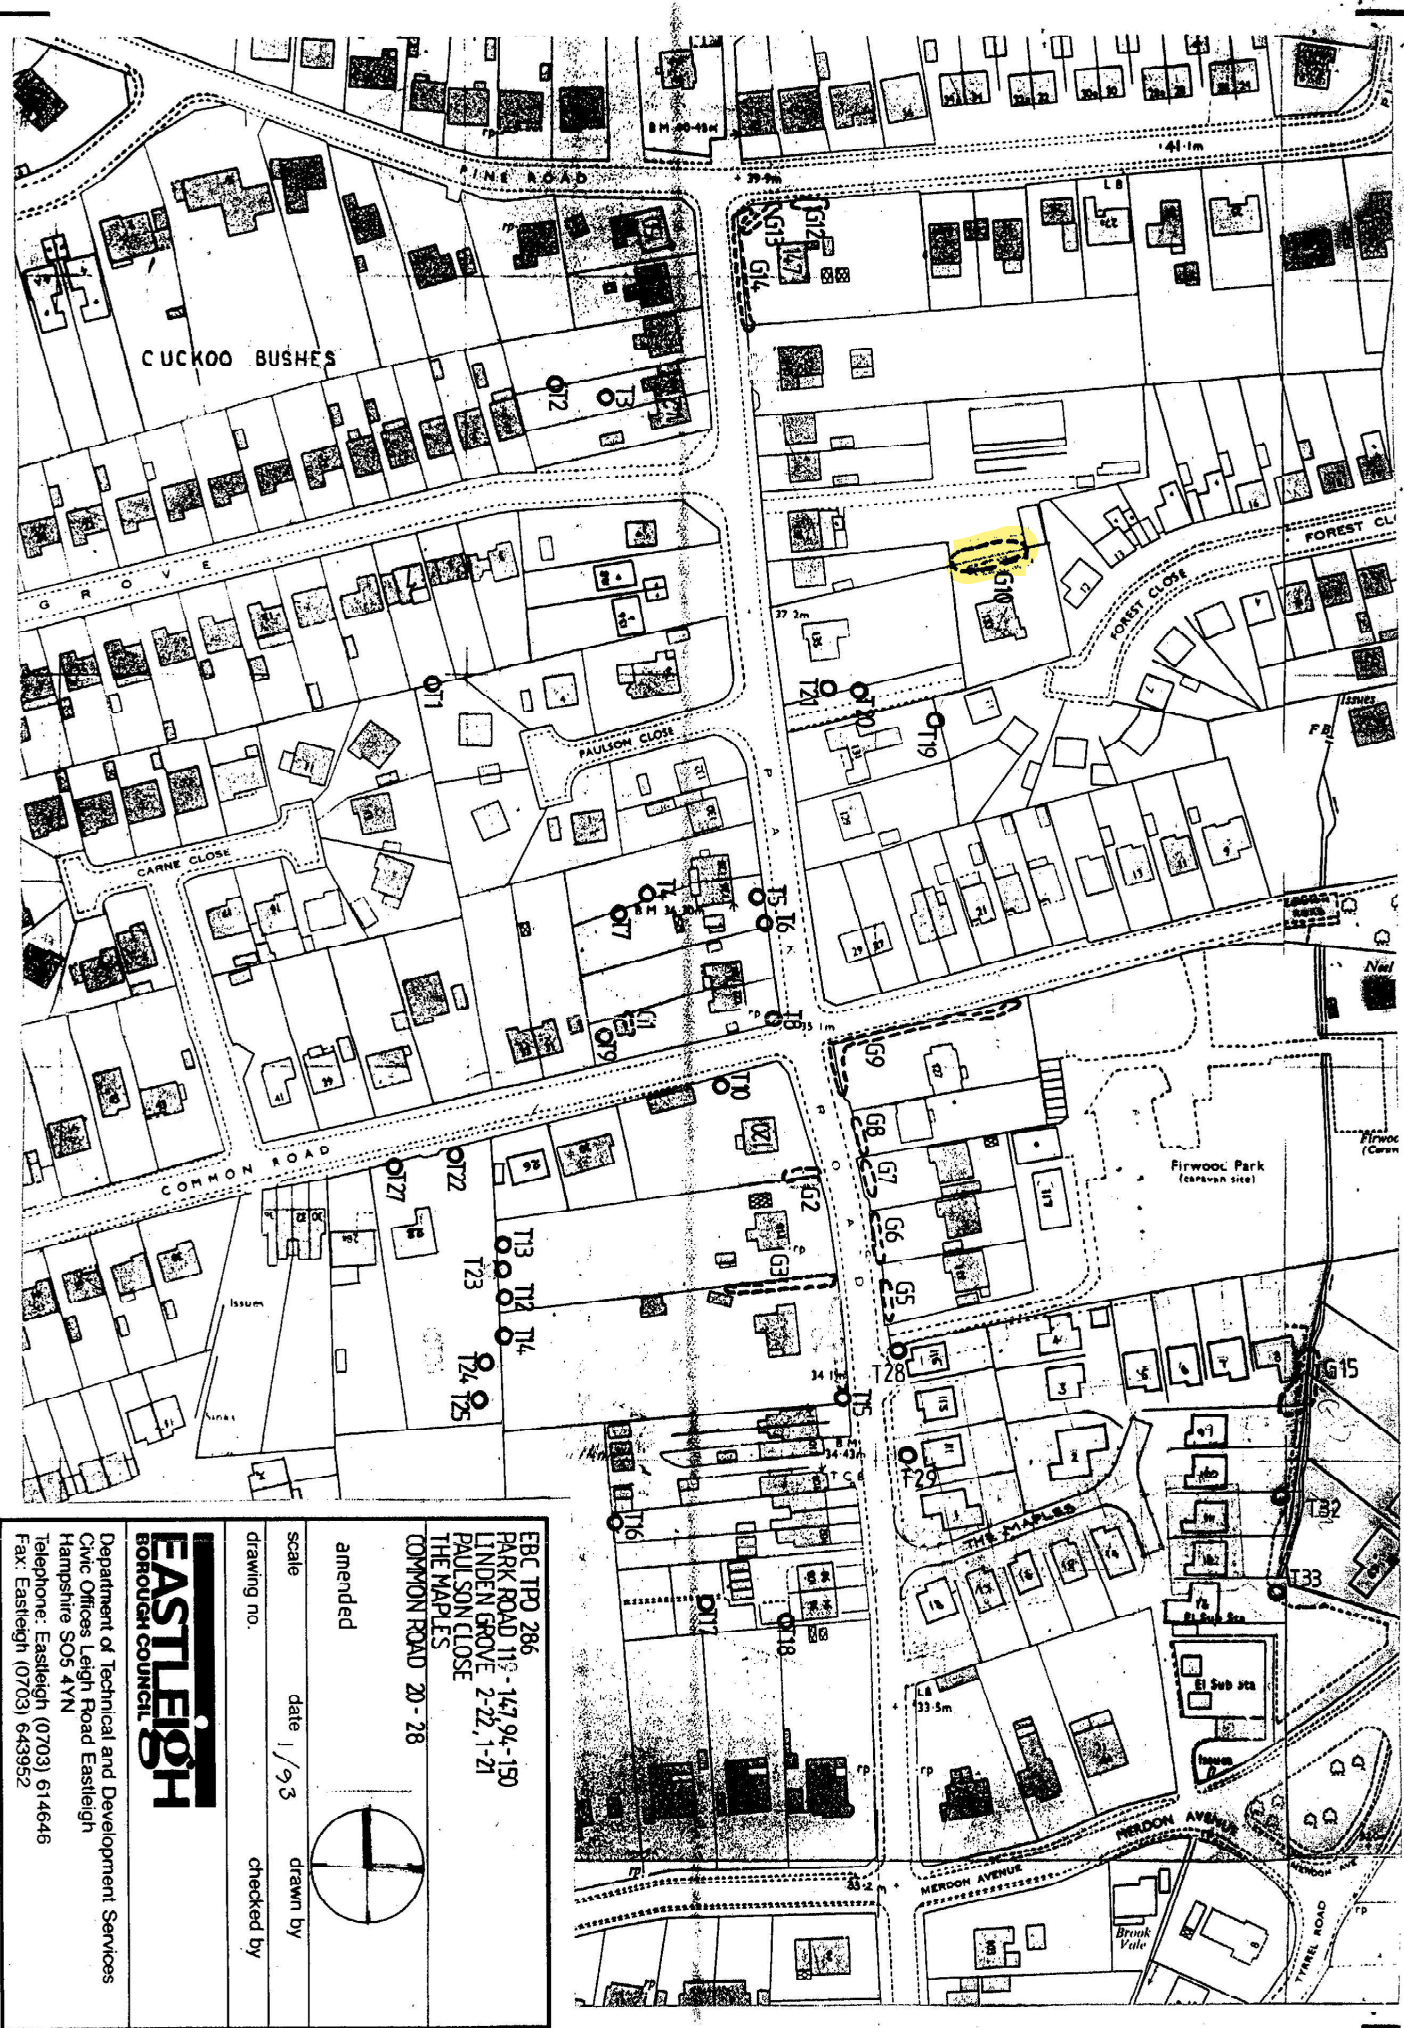

EBC TPD 286 PARK ROAD 11/2 - 14/7 94 - 150 LINDEN GROVE 2-22, 1-21 PAULSON CLOSE THE MAPLES COMMON ROAD 20 - 28	
amended	
scale	date 1/93
drawing no.	drawn by
	checked by
EASTLEIGH BOROUGH COUNCIL Department of Technical and Development Services Civic Offices Leigh Road Eastleigh Hampshire SO5 4YN Telephone: Eastleigh (0703) 614646 Fax: Eastleigh (0703) 643952	