EXISTING SITE LAYOUT/ BLOCK PLAN & ROOF PLAN

0 1 2 3 4 5
Scale @ 1:100
Assumed Site Boundary

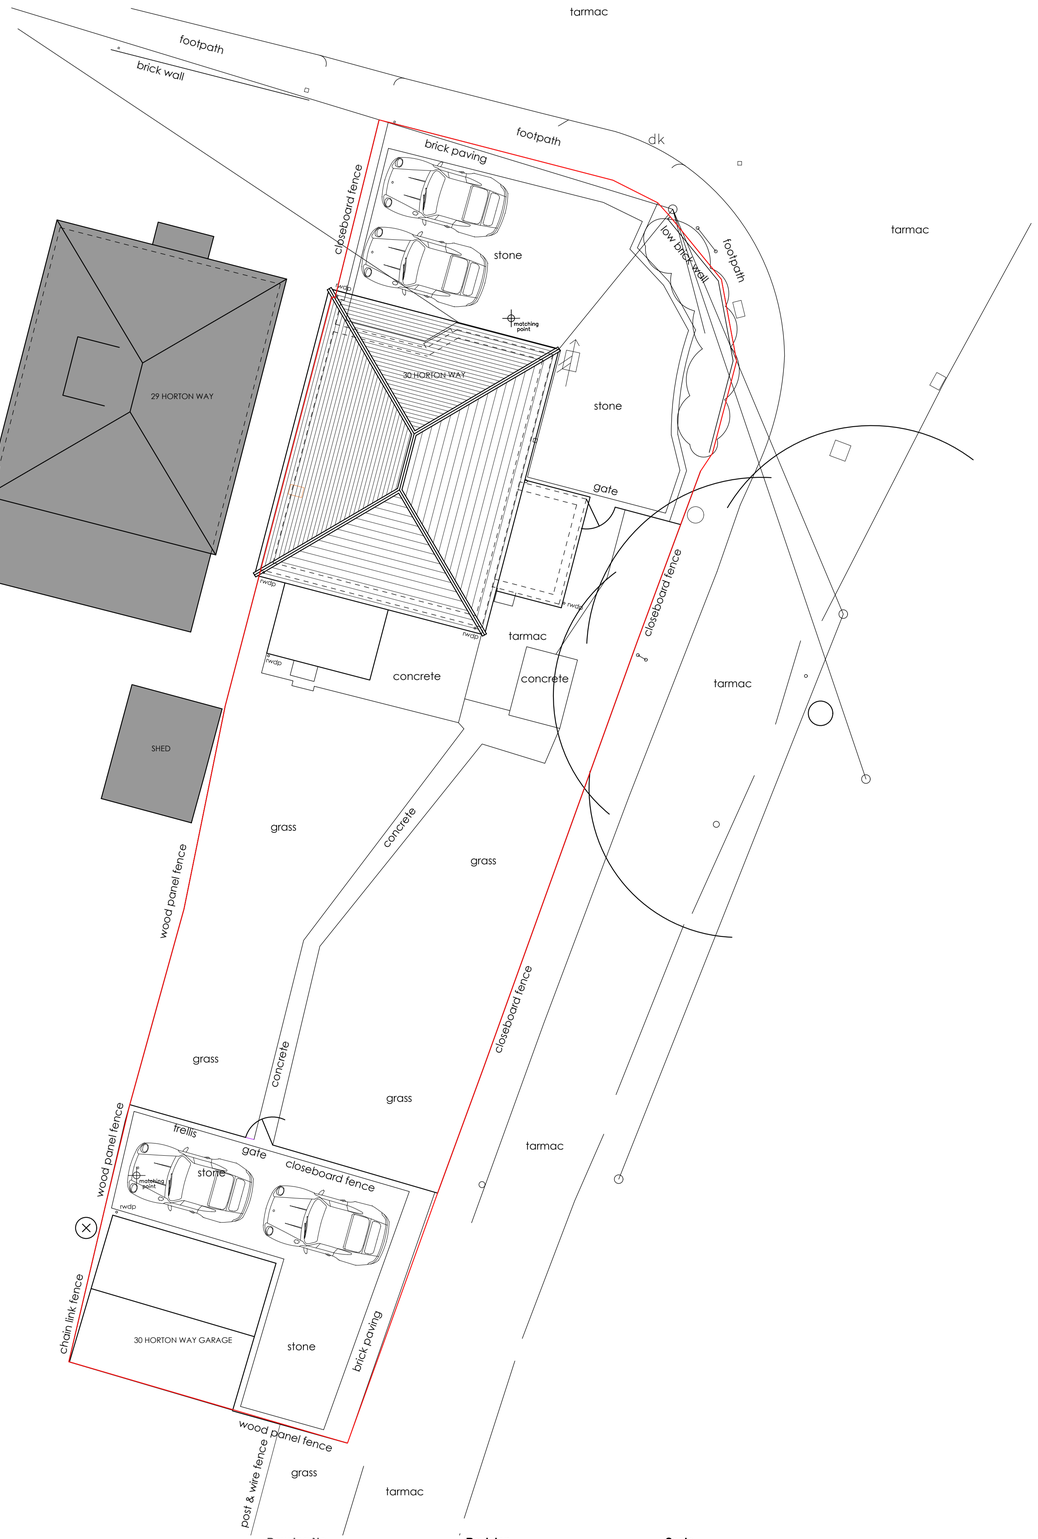

WGADD

WHITE + GRAYARCHITECTURE / DESIGN / DEVELOP LTD

Address	159 Chamberlayne Road, Eastleigh, SOUTHAMPTON, SO50 5JG.
	16 Truleigh Drive, Portslade, BRIGHTON, BN41 2YQ.
Telephone	STEVEN (SOUTHAMPTON) 07909961007,
	MARTIN (BRIGHTON) 07788175278
Email	whiteandgray@wgadd.co.uk
Website	www.wgadd.co.uk

Project Title	Drawing No	Revision	Scale
30 Horton Way, Bishopstoke, SO50 8LU	WG210 101-02	P01	1:100 @A1

Drawing Title	Issue Status	Date
Existing Site Layout/ Block Plan & Roof Plan.	PLANNING ISSUE	June 2024

This drawing has been produced for planning purposes only do not use for any other reason without prior consent of WGADD LTD, this drawing is copyright.