



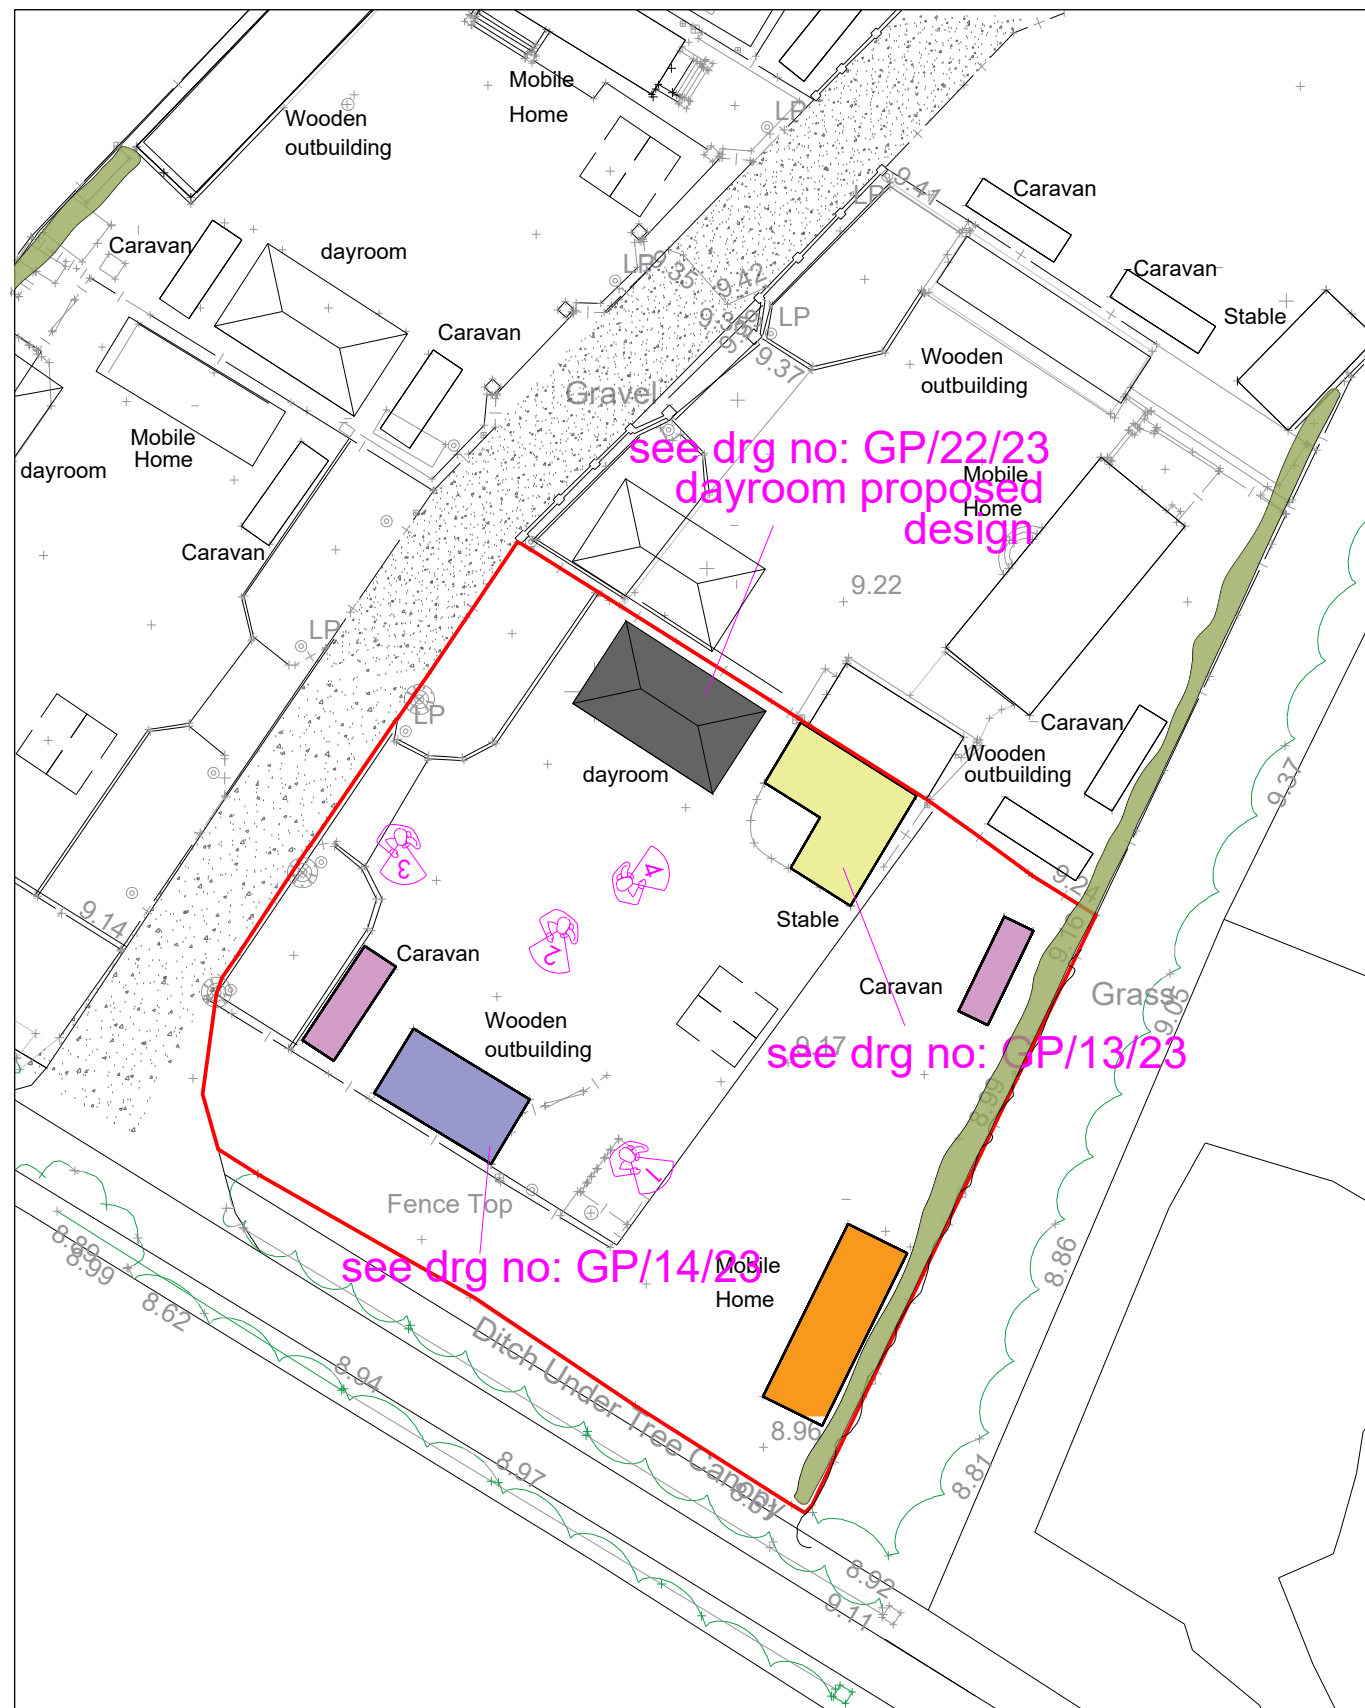

Licence number AC0000806982
Block plan extract @1:500

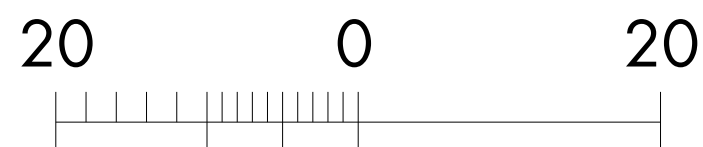

VIEW 1



VIEW 2



VIEW 3



VIEW 4

Drawing title	Plot 10
Project	Plot 10 layout
Address	Allington Business Centre, Allington Lane, West End, eastleigh SO50 7DE
Client	
Scales	1:500
Date	June 2024
Drawing Number:	GP/12/23 Rev B
Architectural drawings Ingeon Designs Ltd Le Cannier, Northville Jouveval, Normandie, France 27260 Tel: office 0633 2341899 - Mobile 07411111139 email: ingeondesigns@orange.fr Registered Company no. 711797 - 0001 Address: 2, rue de la République, 10000, Yverdon, Suisse © 2024 Ingeon Designs Ltd	