



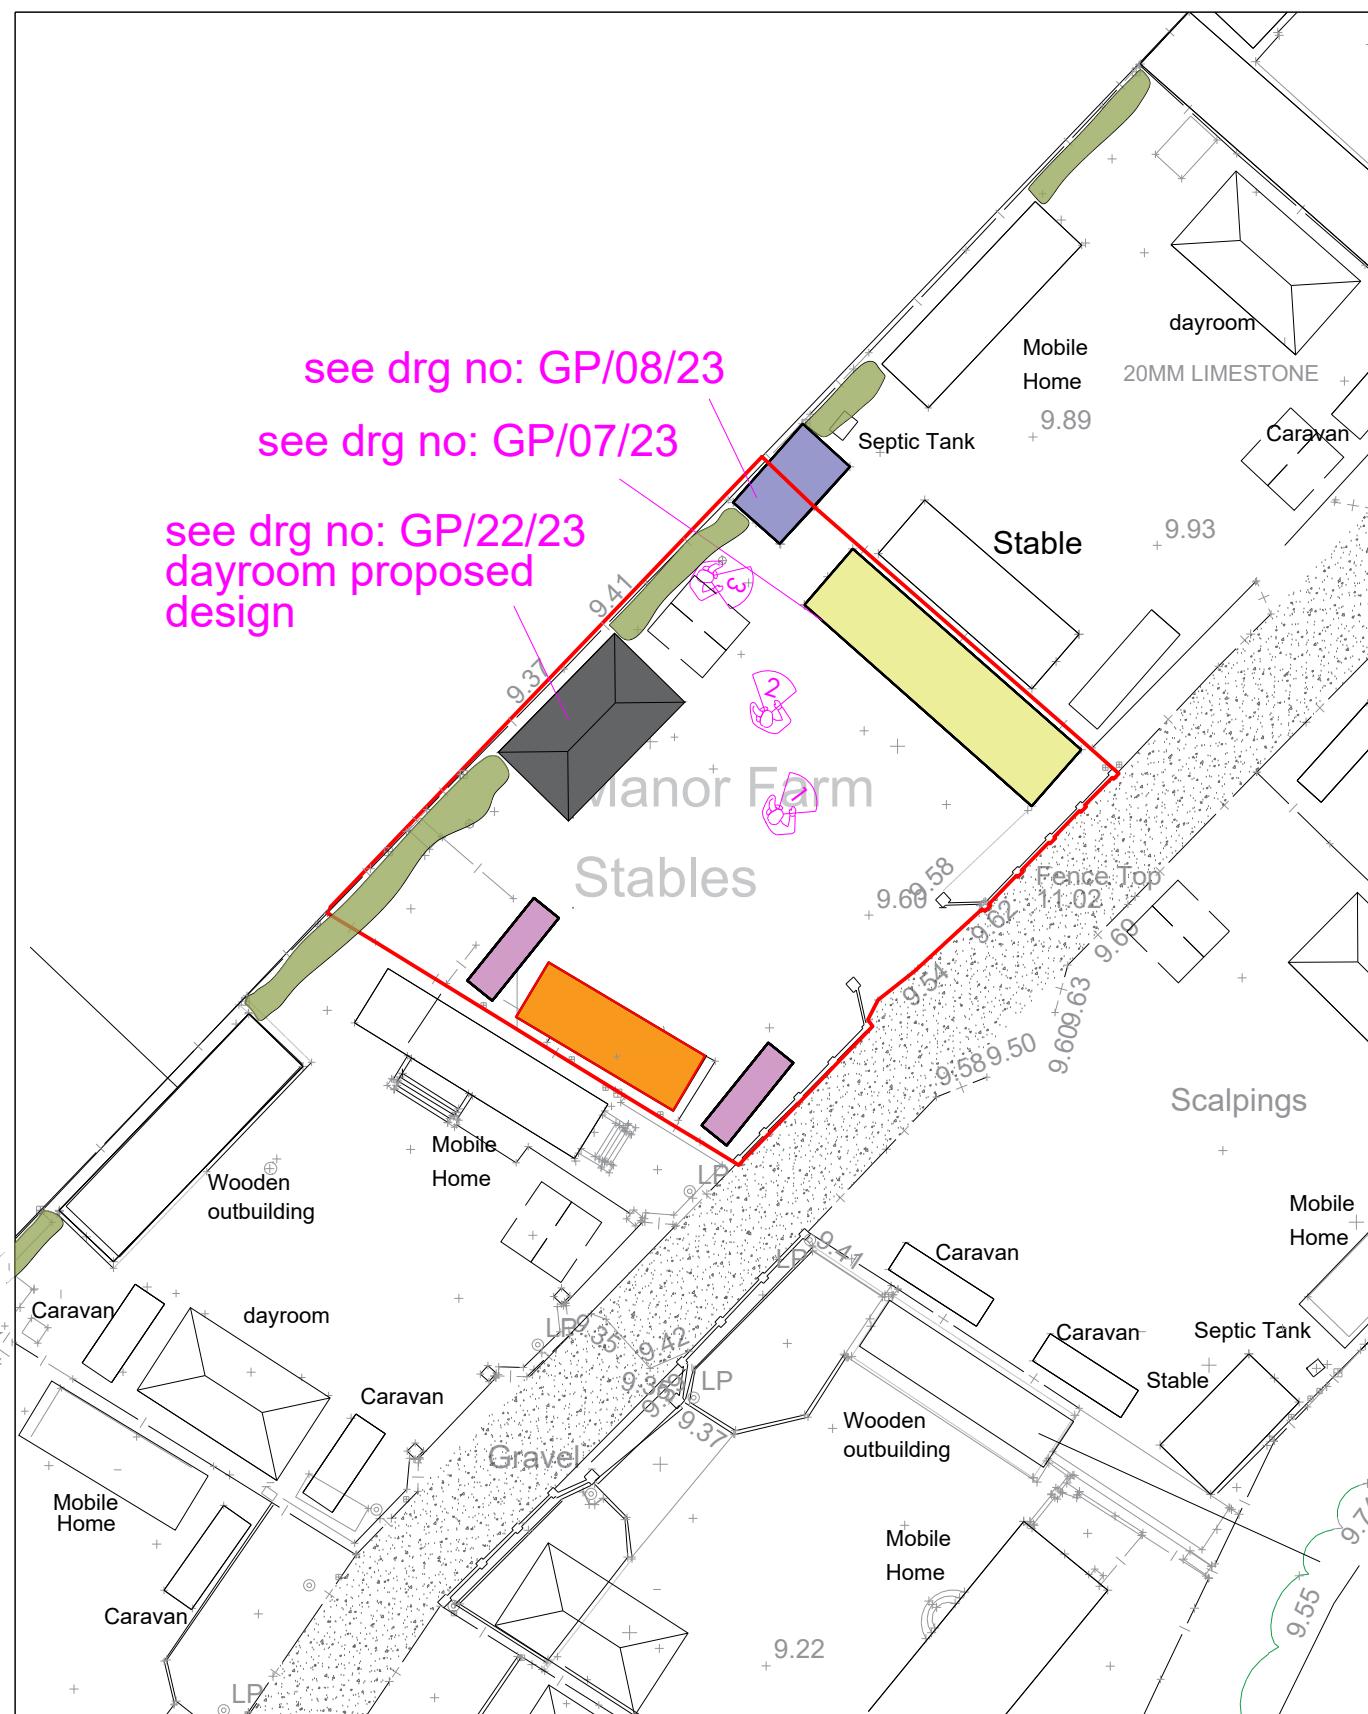

Licence number AC0000806982
Block plan extract @1:500

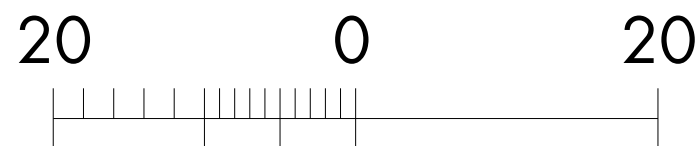

VIEW 1



VIEW 2



VIEW 3

Drawing title	Plot 3
Project	Plot 3 layout
Address	Allington Business Centre, Allington Lane, West End, eastleigh SO50 7DE
Client	
Scales	1:500
Date	Juner 2024
Drawing Number:	GP/06/23 Rev B
Architectural elements Imagion Designs Ltd La Courneille, Montville Jouvieux, Normandie, France 27260 Tel: office 0033 33441899999 mobile 0033 33441899999 email: info@imagiondesigns.co.uk Registered Company No 711167 - 2009 Address: Suite 2, Rosehill, 163 Lutterworth Road, Leicester, LE18 4DY	