



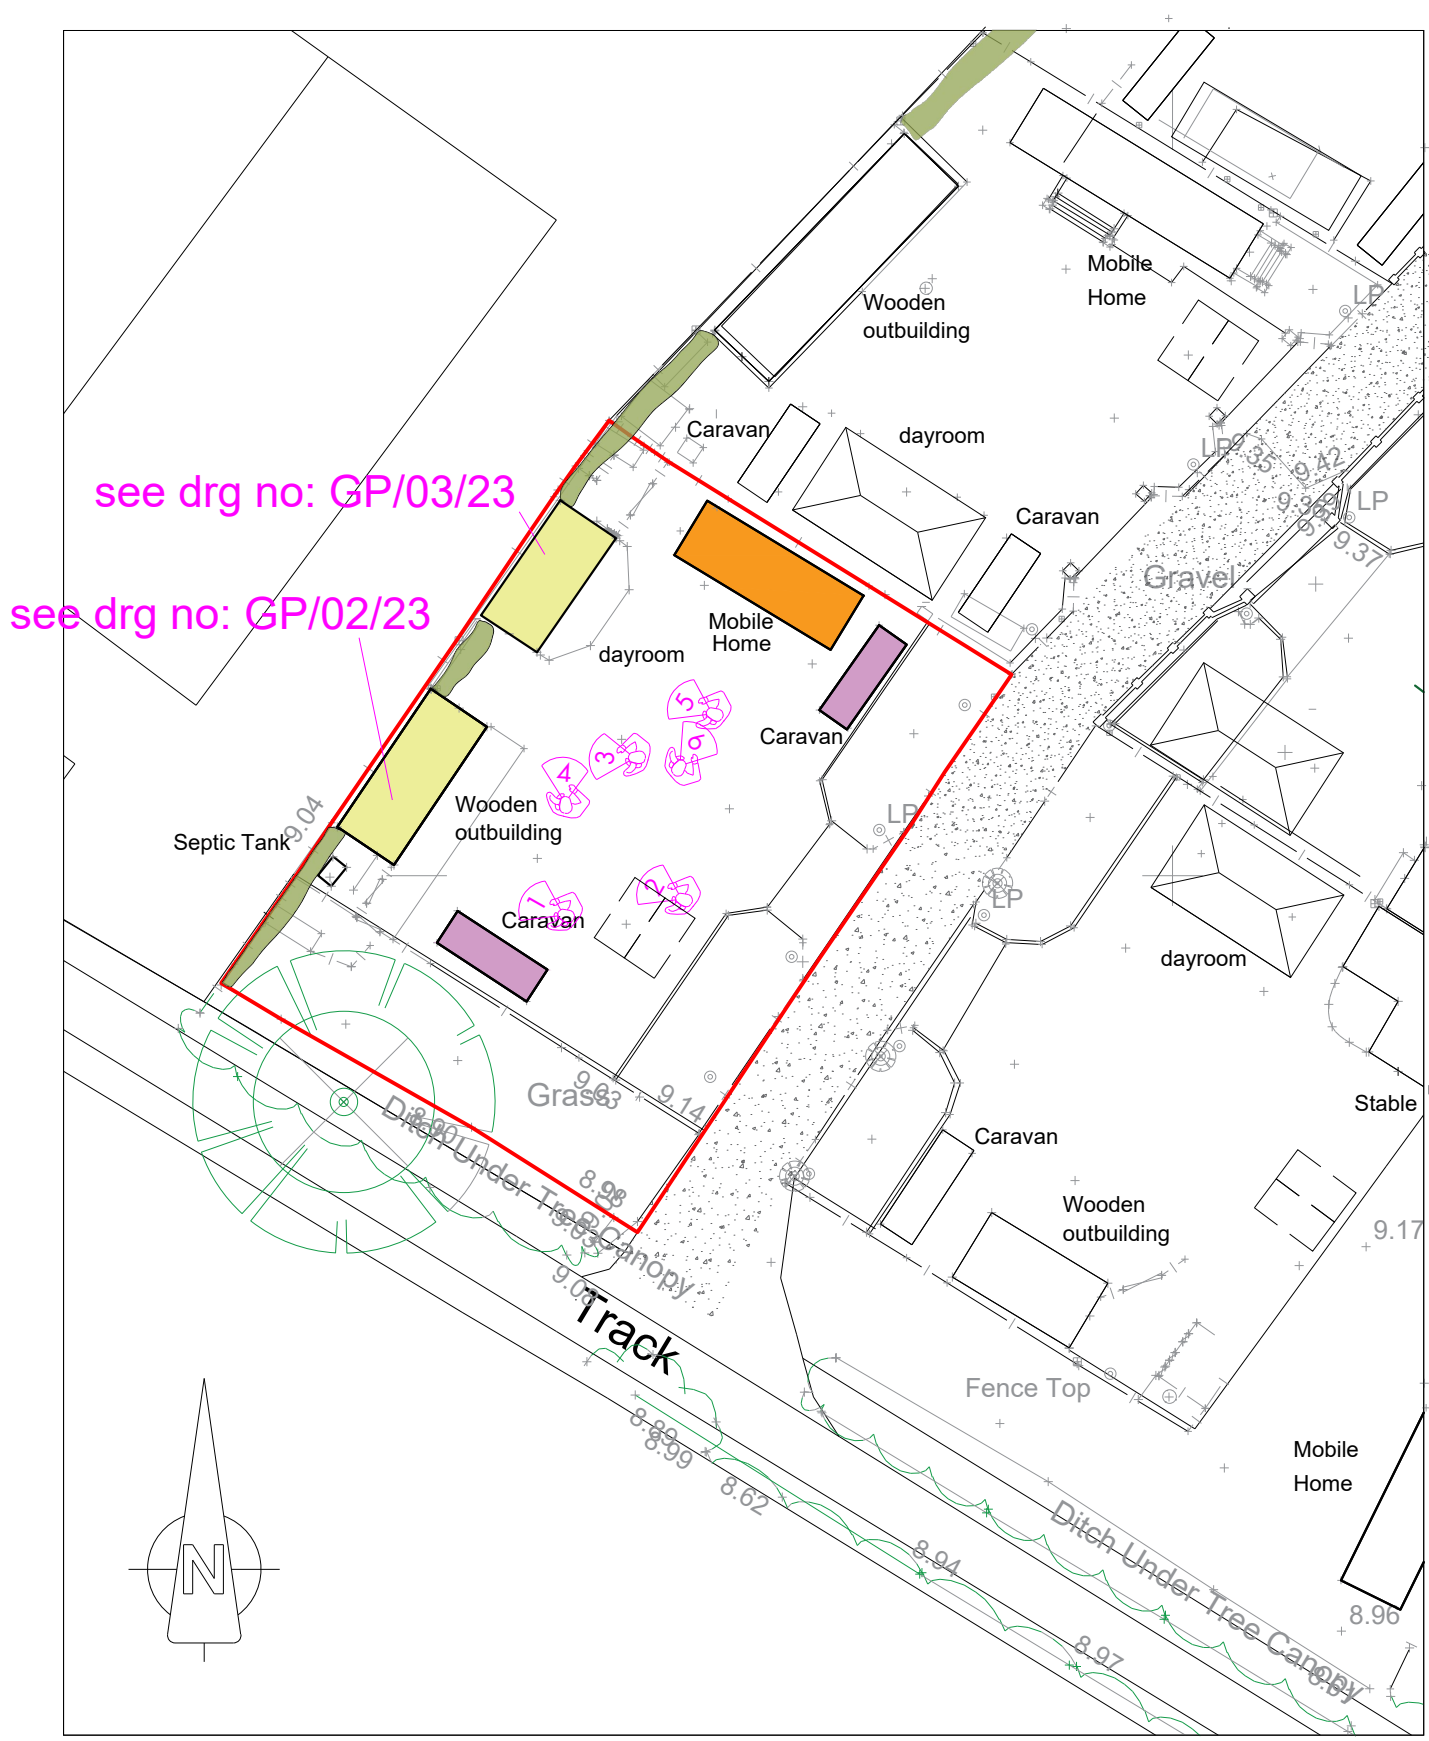

Licence number AC0000806982
Block plan extract @1:500

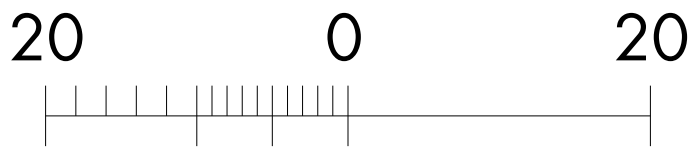

VIEW 1



VIEW 2



VIEW 3



VIEW 4



VIEW 5



VIEW 6

Drawing title	Plot 1
Project	Plot 1 layout
Address	Allington Business Centre, Allington Lane, West End, eastleigh SO50 7DE
Client	
Scales	1:500
Date	June 2024
Drawing Number:	GP/01/23 Rev B
Architectural presents Ingen Design Ltd La Courne, Montville Jouvet, Normandie, France, 27650 Tel: office 0033 33418991 Mobile 0771122139 email ingen@ingen-design.co.uk	
Registered Company no 711167-2009 Address Suite 2, Rosehill, 185 Lutterworth Road, Leicester, LE16 4BY © Ingen Design Ltd 2024	