



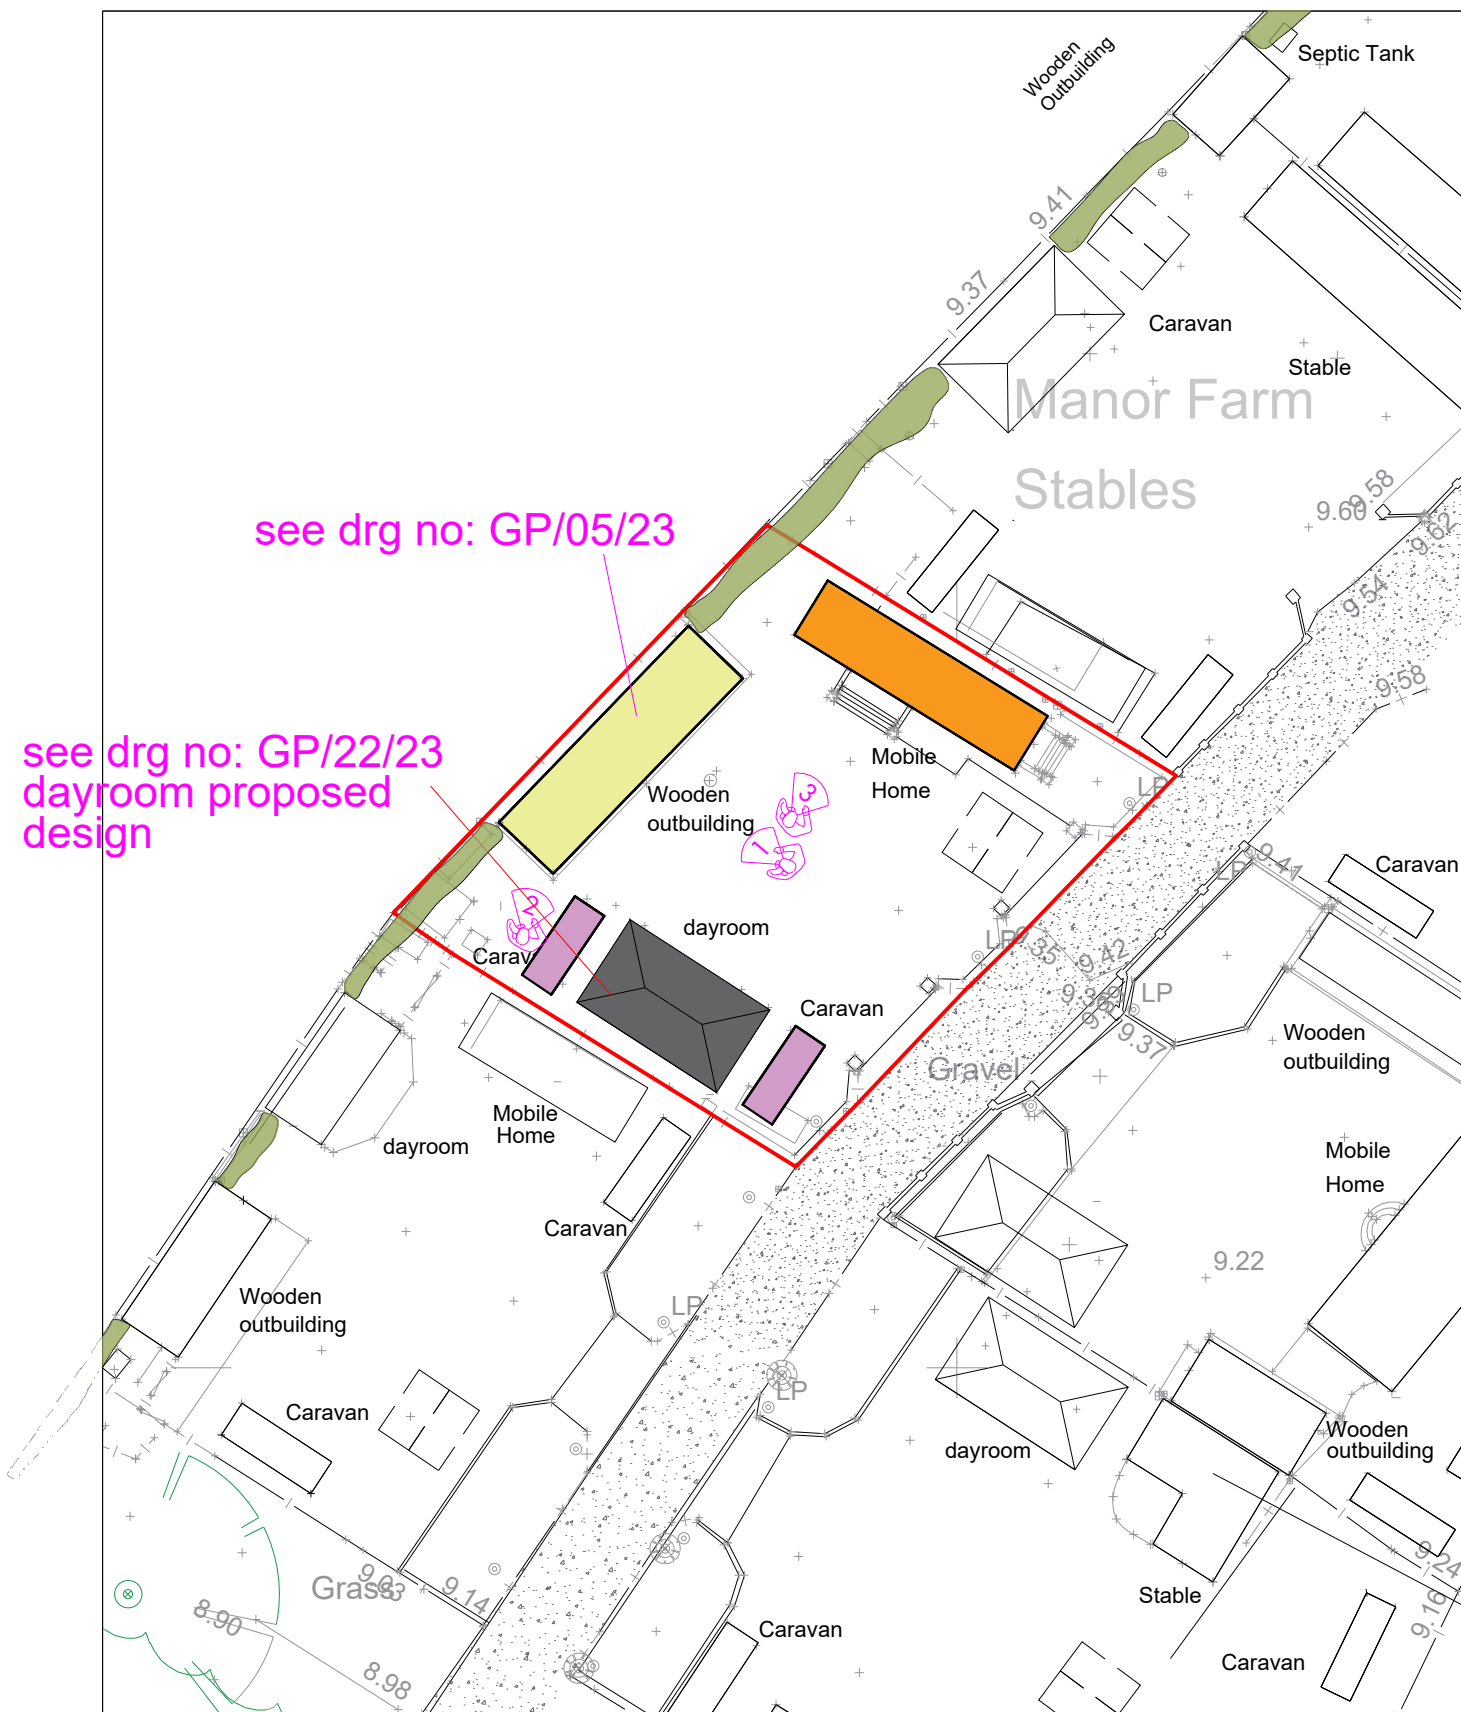

Licence number AC0000806982
Block plan extract @1:500

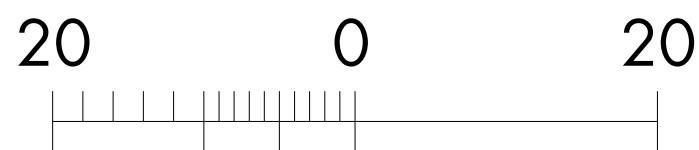

VIEW 1



VIEW 2



VIEW 3

Drawing title	Plot 2
Project	Plot 2 layout
Address	Allington Business Centre, Allington Lane, West End, eastleigh SO50 7DE
Client	
Scales	1:500
Date	June 2024
Drawing Number:	GP/04/23 Rev B
Architectural designs Ingron Designs Ltd La Courneille, Montville Jouveux, Normandie, France 27260 Tel: office 0033 233412111 mobile 0033 233412111 email: ingrondesigns@orange.fr Registered Company no. 7111867 - 0009 Address: Suite 2, Rosehill, 160 Lutterbury Road, Leicester, LE8 4DY © 2024 Ingron Designs Ltd	