



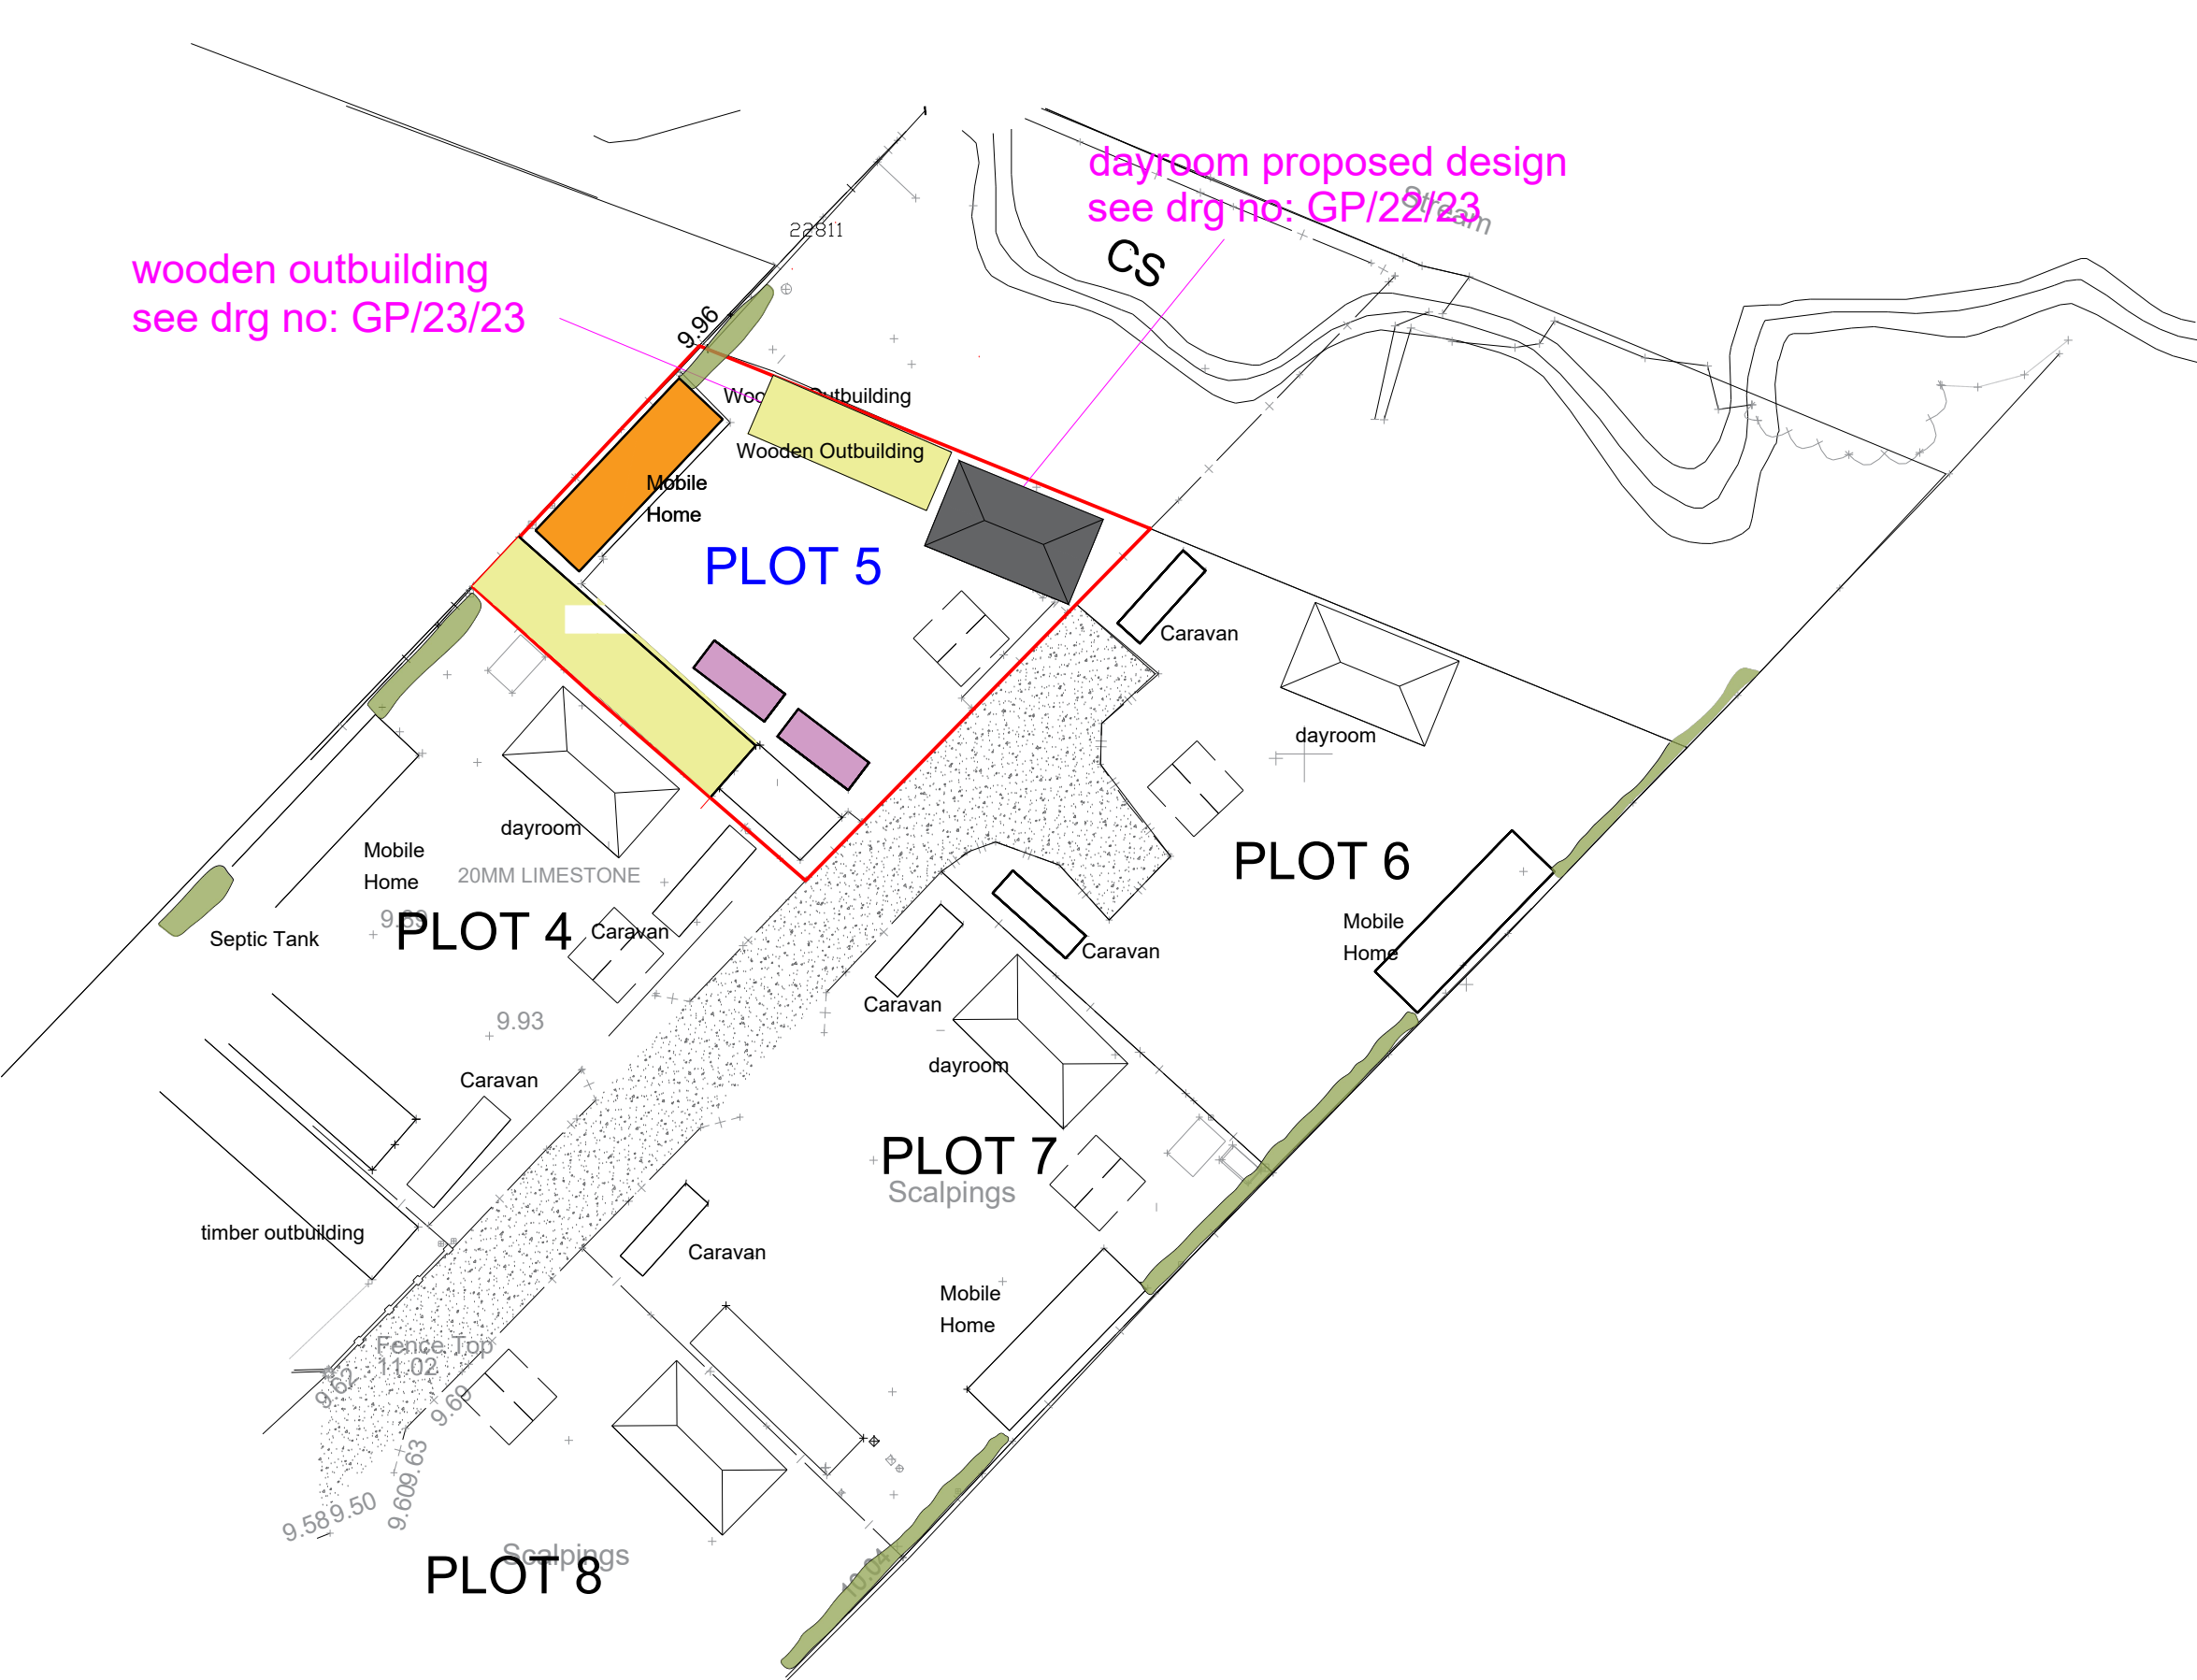

wooden outbuilding
see drg no: GP/23/23

dayroom proposed design
see drg no: GP/22/23

Block plan extract @1:500

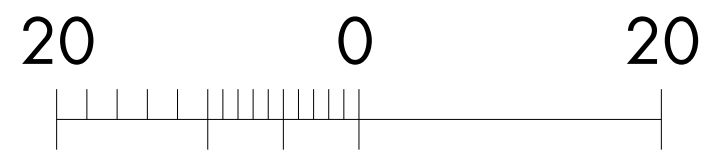

Drawing title	Plot 5 proposed layout	
Project	Plot 5 layout	
Address	Allington Business Centre, Allington Lane, West End, eastleigh SO50 7DE	
Client		
Scales	1:500	
Date	June 2024	
Drawing Number:	GP/25/24	Rev B
Architectural elements Imageon Designs Ltd La Carnerie, Morayville Jouvelet, Nonancourt, France, 27260 Tel: office 0033 332418999 / mobile 0033 7711 888139 email imageondesigns@live.co.uk Registered Company no. 10106716001 Address: Suite 2, Bolehill, 165 Lutterell Dr. Road, Leicester, LE8 4BY		