



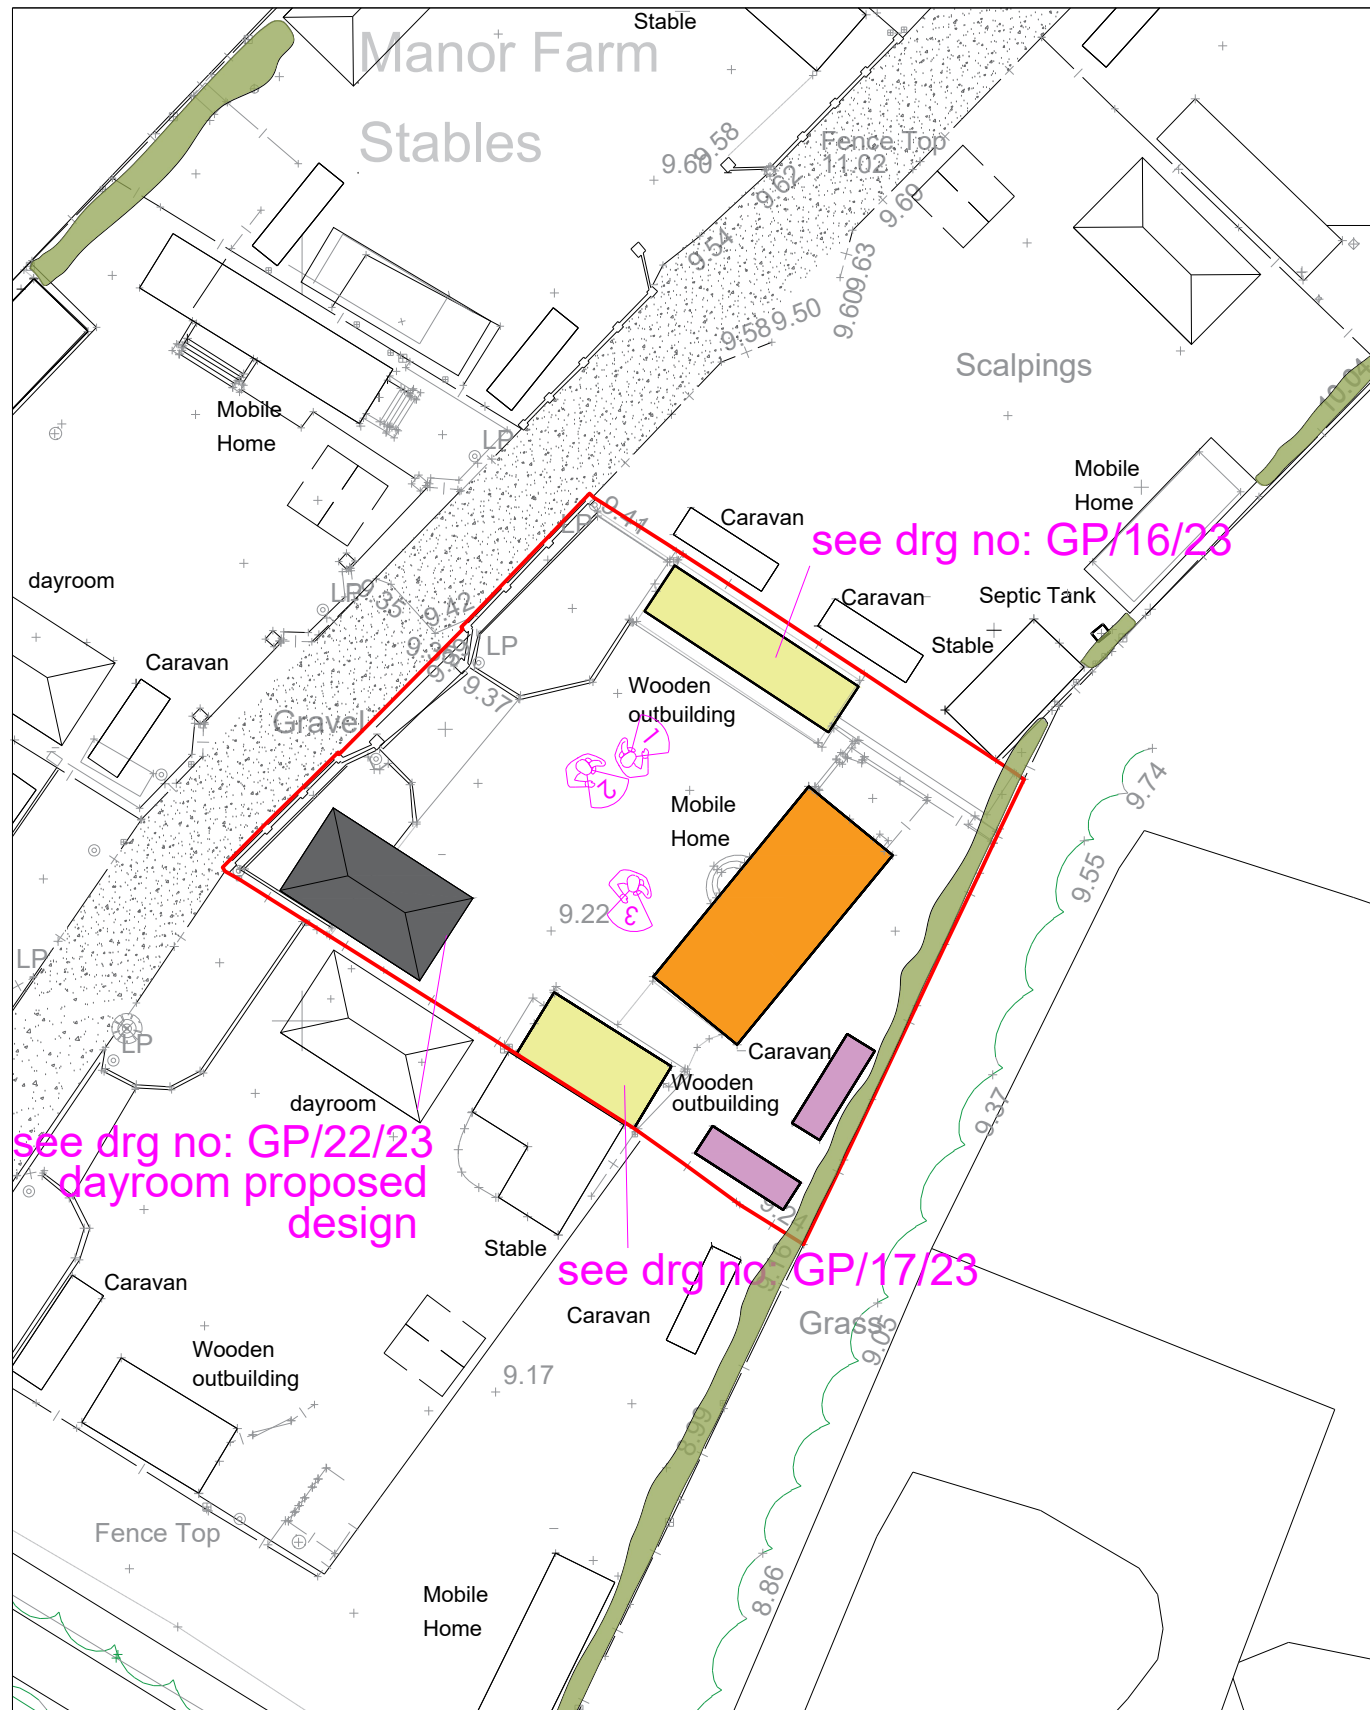


Licence number AC0000806982
Block plan extract @1:500

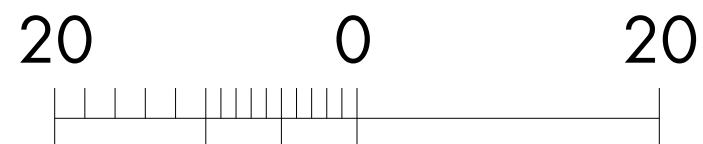

VIEW 1



VIEW 2

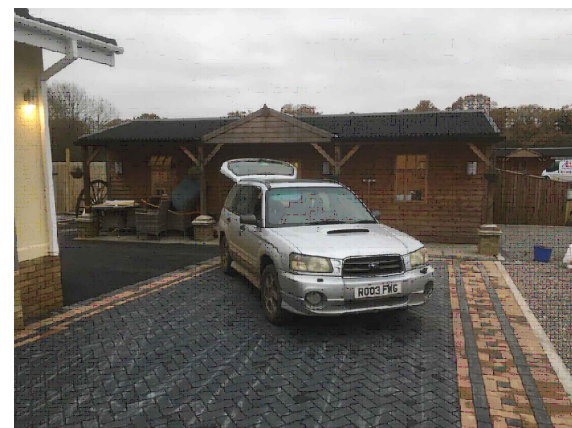

VIEW 3

Drawing title	Plot 9
Project	Plot 9 layout
Address	Allington Business Centre, Allington Lane, West End, eastleigh SO50 7DE
Client	
Scales	1:500
Date	June 2024
Drawing Number:	GP/15/23 Rev 8
Architectural elements Imageon Designs Ltd Le Cannock, Northville, Jowett, Netherfield, 27260 Tel: office 0123 2344666 mobile 07711 00139 email: imageondesigns@bt.com Registered Company no. 711097 - 2009 Address: Suite 2, Rosehill, 165 Lutterbury Road, Leicester, LE8 4BY	