





VIEW 1

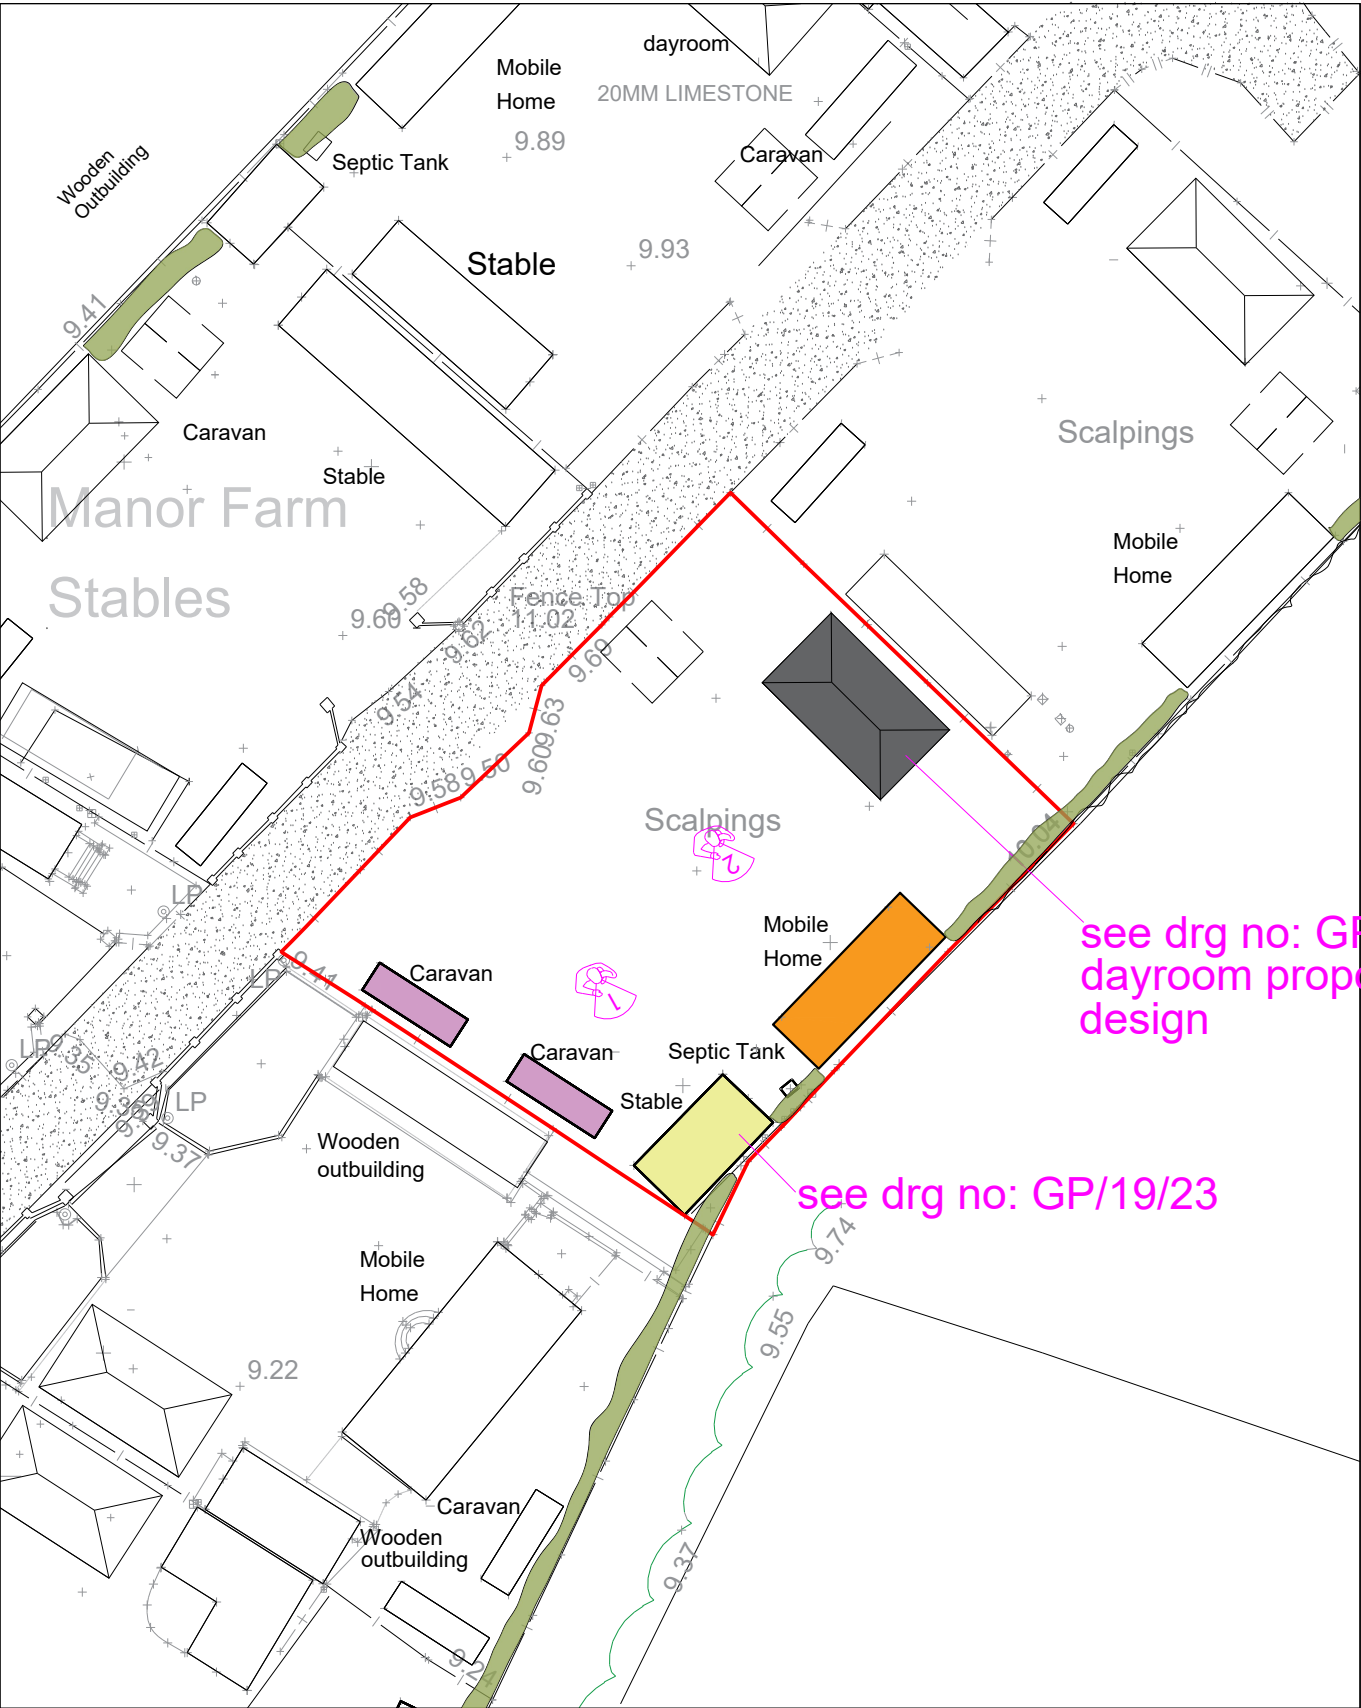

VIEW 2

Licence number AC0000806982
Block plan extract @1:500

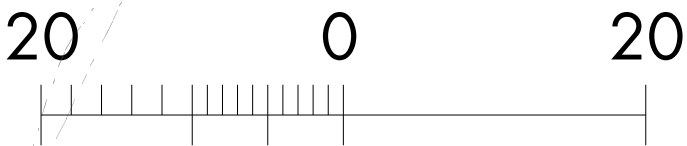

Drawing title	Plot 8	
Project	Plot 8 layout	
Address	Allington Business Centre, Allington Lane, West End, eastleigh SO50 7DE	
Client		
Scales	1:500	
Date	June 2024	
Drawing Number:	GP/18/23	Rev B
Architectural elements Imageon Designs Ltd Le Cammerie, Northville, Jouvence, Normandie, France 27260 Tel: office 0033 333 4138991 mobile 07 411 228133 email imageondesigns@live.co.uk Registered Company No. 211867-2009 Address Suite 2, Rosehill, 160 Lutterford Road, Leicester, LE18 4DR © Imageon Designs Ltd 2024		