





PROPOSED EAST (FRONT) ELEVATION
@ 1:100 SCALE

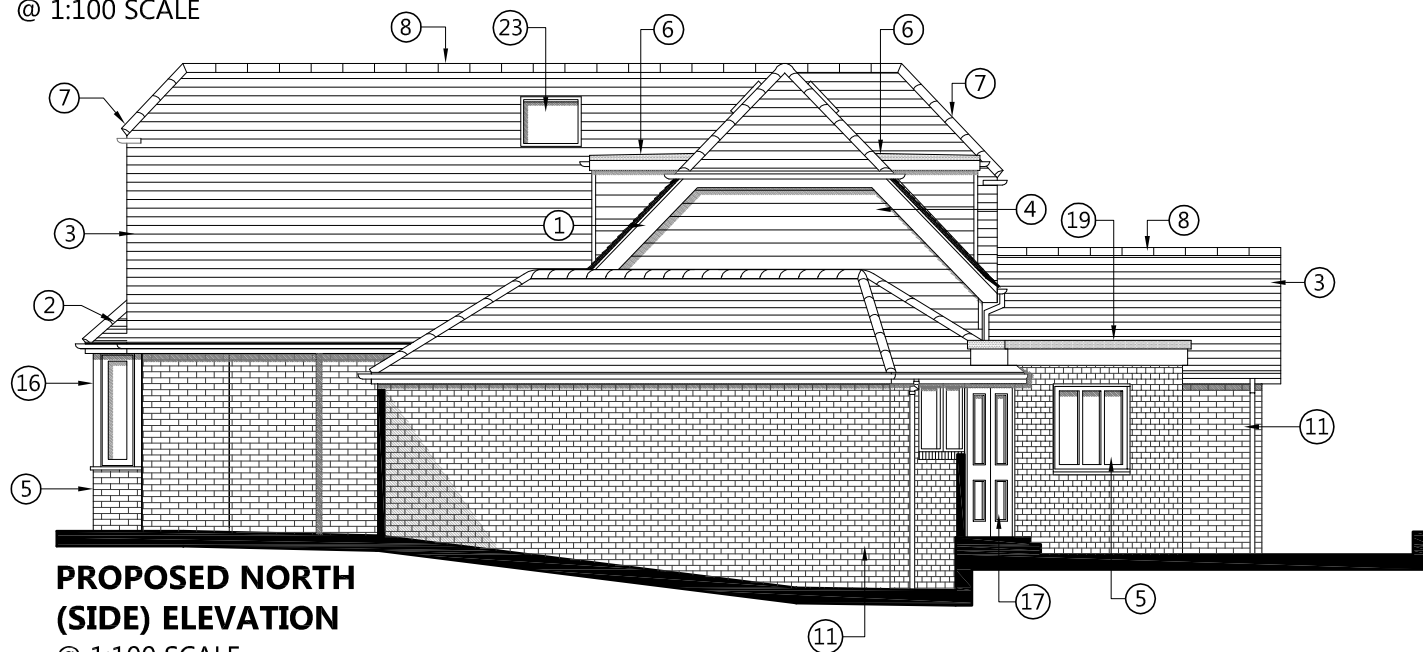


PROPOSED NORTH (SIDE) ELEVATION
@ 1:100 SCALE



PROPOSED WEST (REAR) ELEVATION
@ 1:100 SCALE

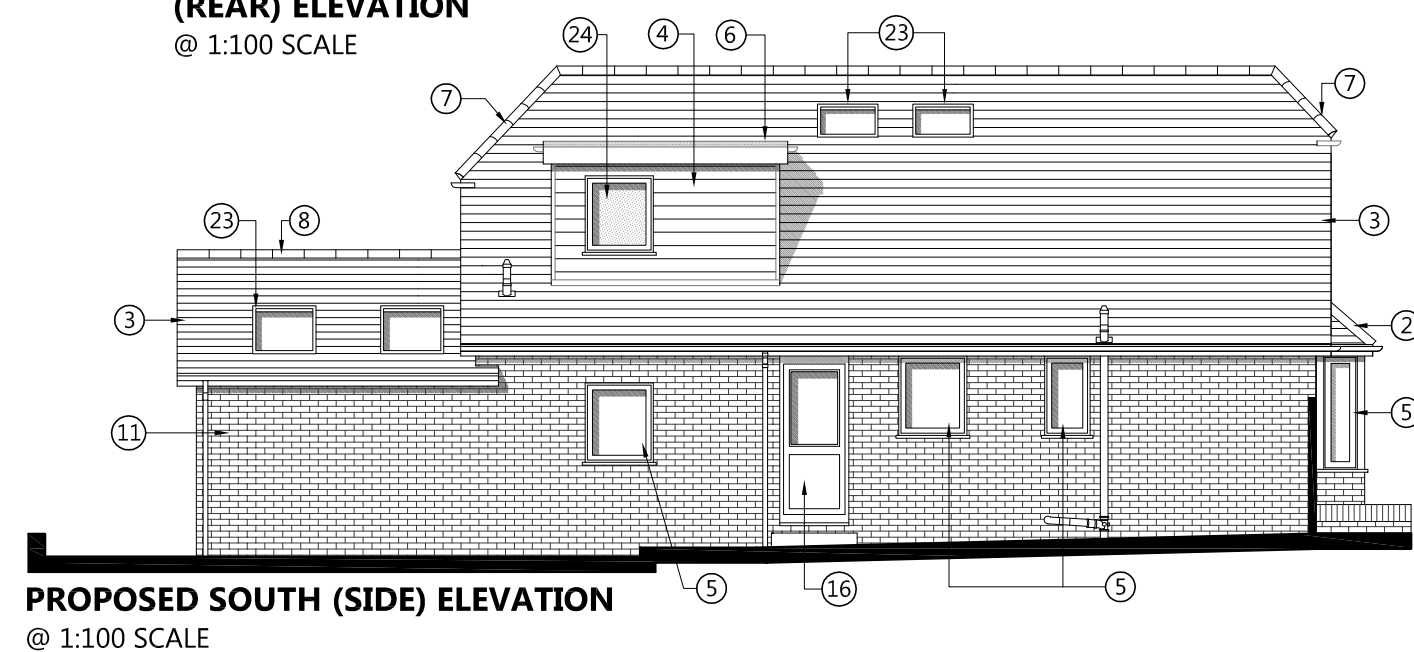

PROPOSED SOUTH (SIDE) ELEVATION
@ 1:100 SCALE

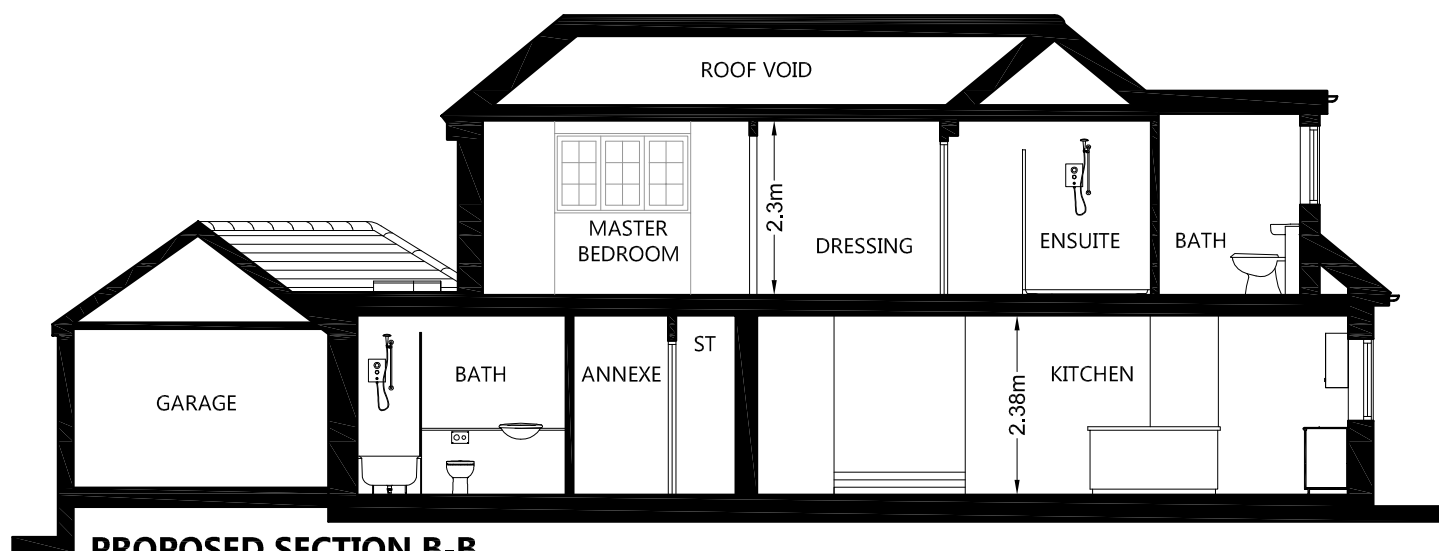

PROPOSED SECTION B-B
@ 1:100 SCALE

- | | | |
|---|--|--|
| ① GREY POWDER COATED FASCIAS / SOFFITS | ⑨ SUN TUNNEL | ⑰ POWDER COATED GREY ALUMINIUM HALF GLAZED DOUBLE DOOR |
| ② LEAN-TO PLAIN TILE ROOF | ⑩ NEW WIDENED COMPOSITE FRONT DOOR IN BLUE / GREY | ⑱ 1100MM HIGH RAILINGS / GUARDING |
| ③ EXISTING GREY PLAIN TILES REUSED OR NEW PLAIN TILES TO MATCH EXISTING | ⑪ NEW STRETCHER BOND BRICKWORK TO MATCH EXISTING BRICKWORK | ⑲ EDPM FLAT ROOF |
| ④ HORIZONTAL CEDRAL CLADDING IN BLUE GREY C10 COLOUR | ⑫ EXISTING GARAGE DOOR | ⑳ POWDER COATED GREY ALUMINIUM FRENCH DOORS |
| ⑤ POWDER COATED GREY ALUMINIUM WINDOWS | ⑬ COMPOSITE ANNEXE DOOR IN BLUE / GREY | ㉑ POWDER COATED GREY ALUMINIUM FULL HEIGHT GLAZING & GLAZING POSTS |
| ⑥ EDPM FLAT DORMER ROOF | ⑭ FLAT ROOF PORCH | ㉒ FLAT ROOF WINDOW |
| ⑦ HALF ROUND GREY HIP TILES | ⑮ EXISTING GARAGE ROOF EXTENDED | ㉓ VELUX ROOF WINDOW |
| ⑧ HALF ROUND GREY RIDGE TILES | ⑯ POWDER COATED GREY ALUMINIUM HALF GLAZED UTILITY DOOR | ㉔ POWDER COATED GREY ALUMINIUM WINDOW OBSCURED WITH OPENING RESTRICTOR |



CONCEPT 20
ARCHITECTURE

30 Grove Place, Sholing, Southampton, SO19 9QY
TEL: 07588 555392
EMAIL: info@concept20architecture.com

PROJECT: **8 KINGS CLOSE,
CHANDLERS FORD,
SOUTHAMPTON, SO53 2FF**

CLIENT: **Steven King**

TITLE: **PROPOSED ELEVATIONS
(PLANNING SUBMISSION)**

REV. **B**

DATE **7-6-24**

1:100
@ A3

PURPOSE OF ISSUE:

☐ information ☒ approval ☐ tender

THIS DRAWING IS COPYRIGHT AND REMAINS THE PROPERTY OF CONCEPT 20 ARCHITECTURE LTD. THIS DRAWING IS NOT BE USED IN CONJUNCTION WITH OTHER PROJECTS OR ALTERED WITHOUT WRITTEN CONSENT FROM CONCEPT 20 ARCHITECTURE LTD.

SCALE **1:100**

PLOTTED **7-6-24**

DWG. NO.

24-001-13REVB