



© Crown Copyright and database rights 2024.
OS AC0000813445

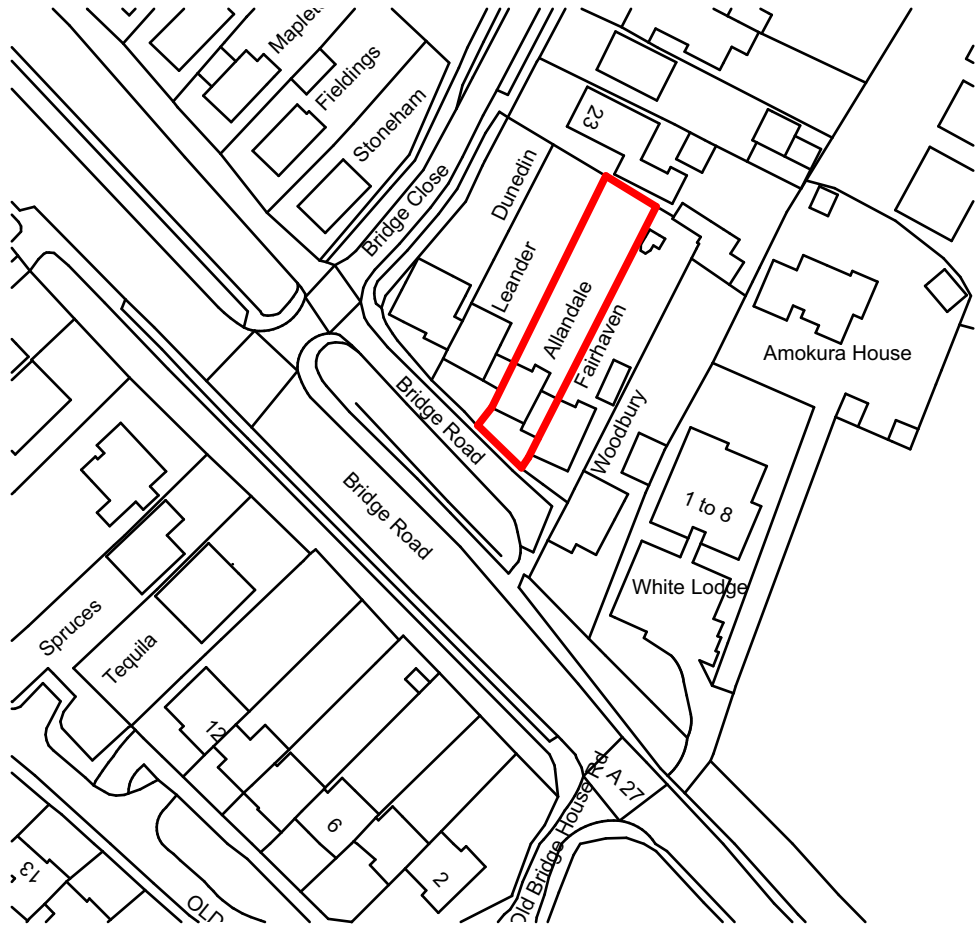

Scale 1:1250

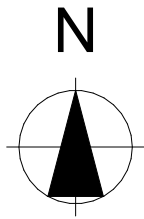

PLANNING APPROVAL			
P2	Updates OS Map	10.06.24	MK
P1	Preliminary Issue		
Revision	Description	Date	Drawn

Designer :



Project :
**Allan Dale, Bridge Road, SO31
8AL**
Proposed House Extension

Drawing :
Location Plan

Date : March 2020	Scale : 1:1250 @ A1	Revision:
Drawing No. : 17 / 001 / 102	Status : PLANNING	P2