



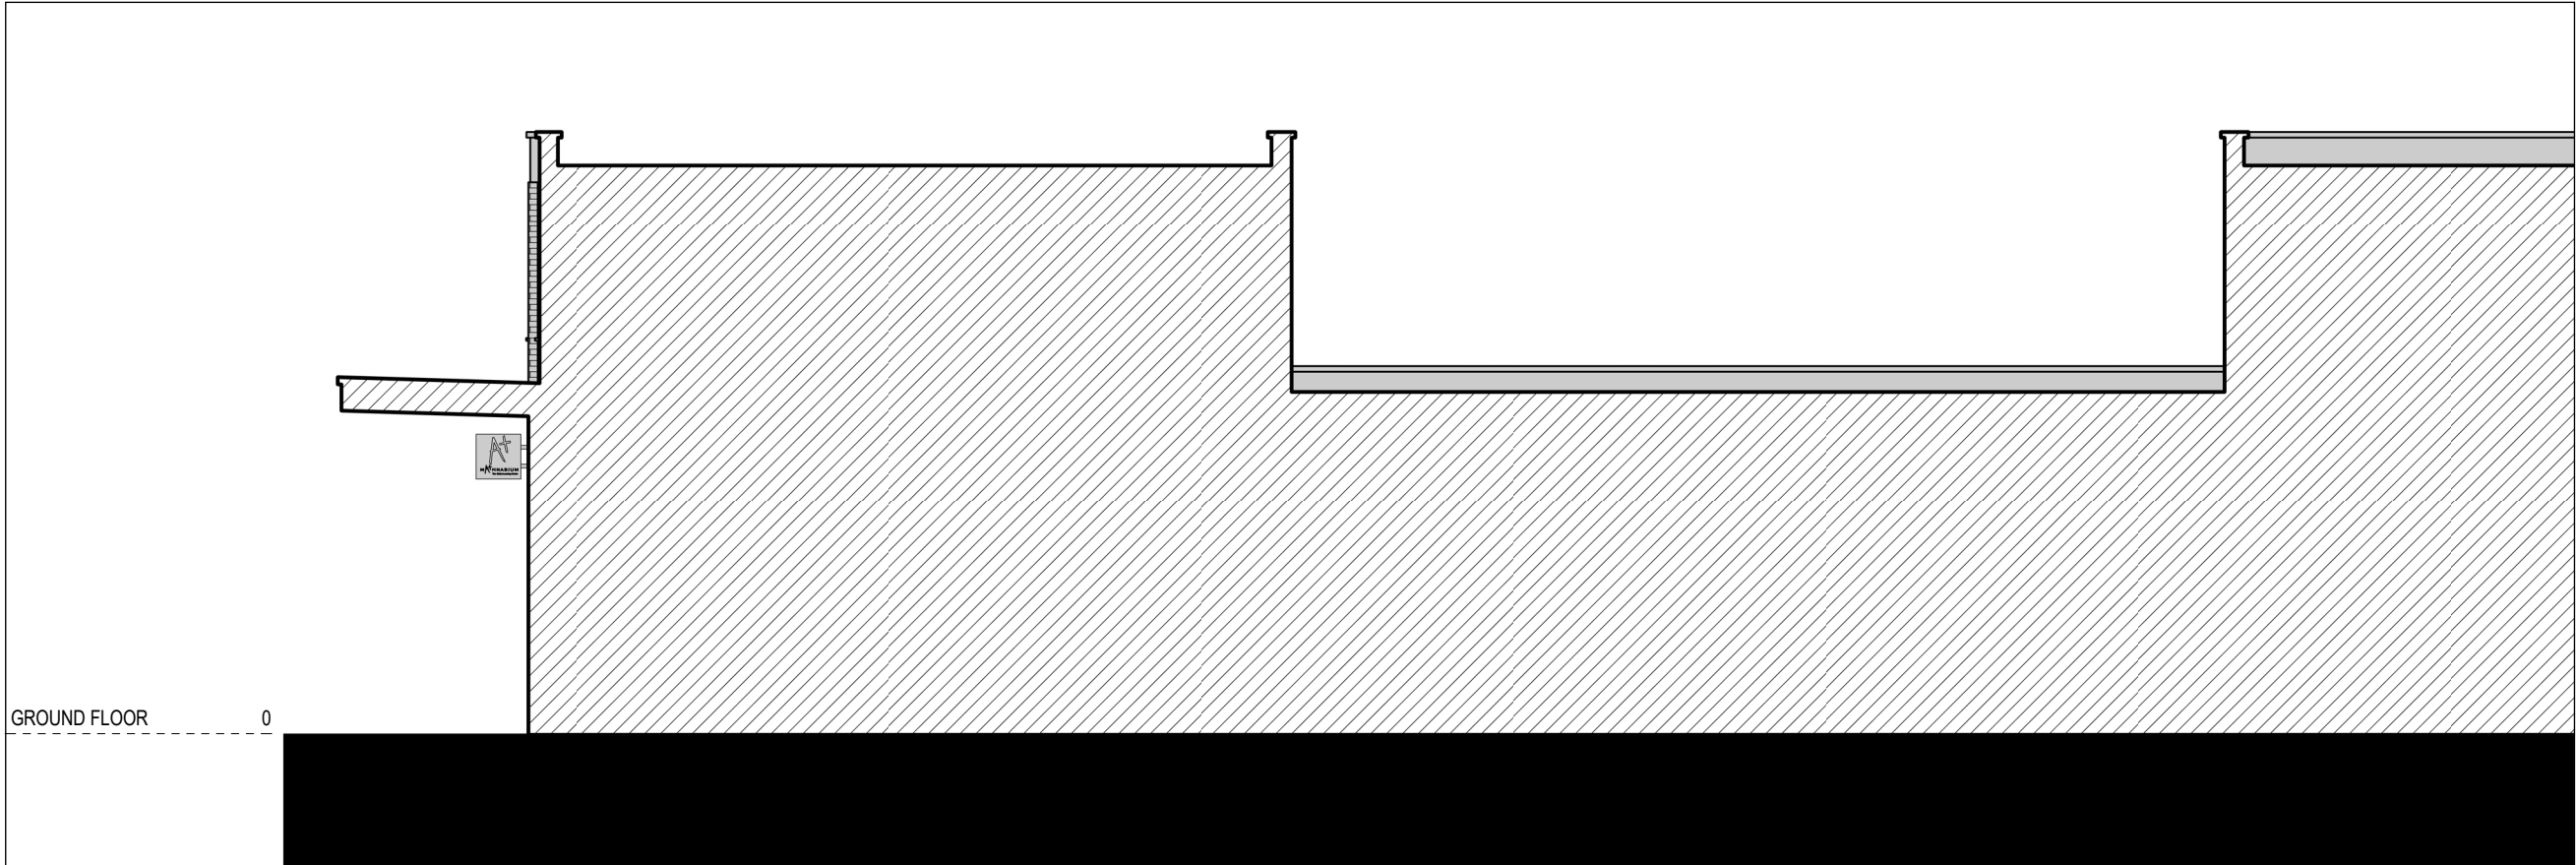

RIGHT SIDE ELEVATION

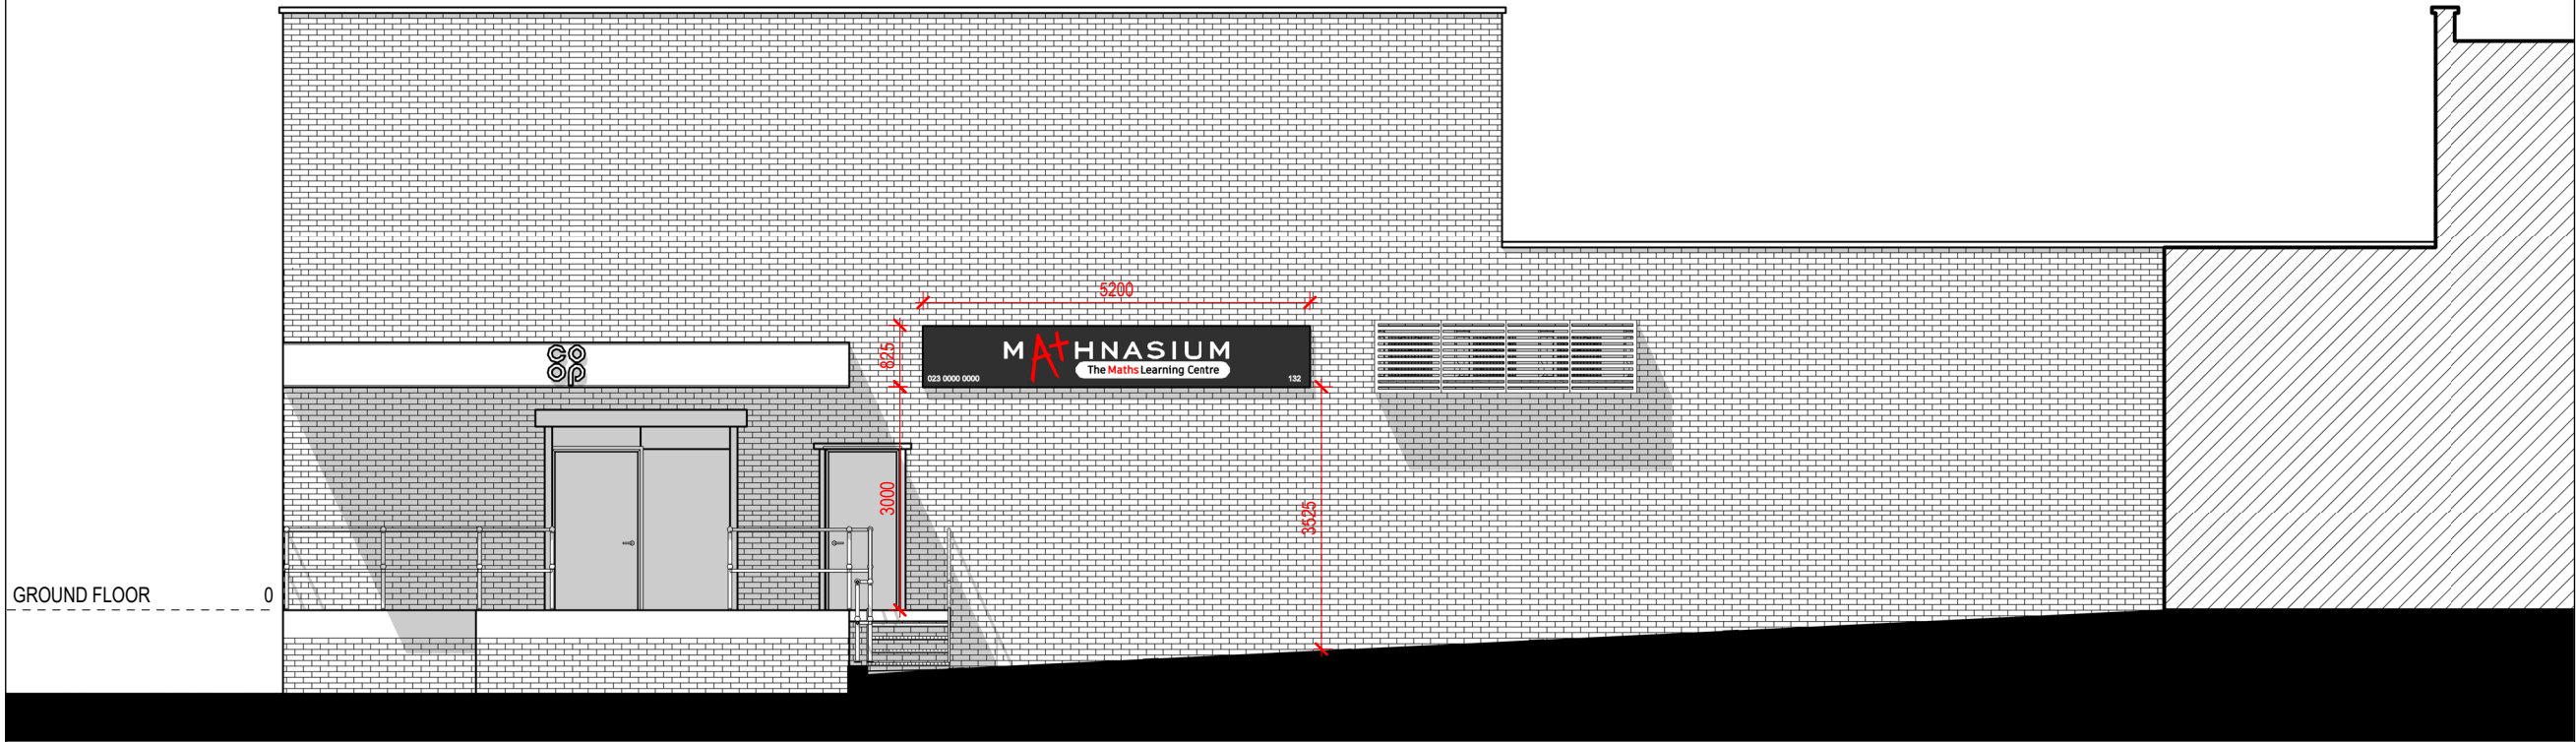

LEFT SIDE ELEVATION

- Main Fascia 5200 x 825 mm
- Folded 3mm aluminium panel, Fretcut Pushed through trays, illuminated
- 3 UNITS AIR CONDITIONING IN A METAL CAGE
- FUJITSU/ AOYH30KMTB 788X940X320

Written dimensions to be taken in preferences to scaled dimensions. The Contractor is responsible for checking all dimensions before work starts.

All work is to be carried out to the requirements, and to the satisfaction of the Local Authority.

These drawings are for planning purposes only

Any discrepancies to be brought to the attention of 4D Planning Consultants immediately.

Description

Rev	Date	Description	by	chk

4D PLANNING™
Chartered Town Planners & Architectural Technicians

Architecture | Town Planning

T: 0203 1500 183 www.GetMePlanning.com

www.GetMePlanning.com

Client
Mr James Kirk

Project
111 Winchester Rd, Chandler's Ford, Eastleigh, SO53 2GH

Title PROPOSED DRAWINGS SIDE ELEVATIONS		
Date:	24.05.2024	Rev:
Scale:	1:100@A3	
Drawing No.	4D-485 P 03	
Drawn by :	MAX	