

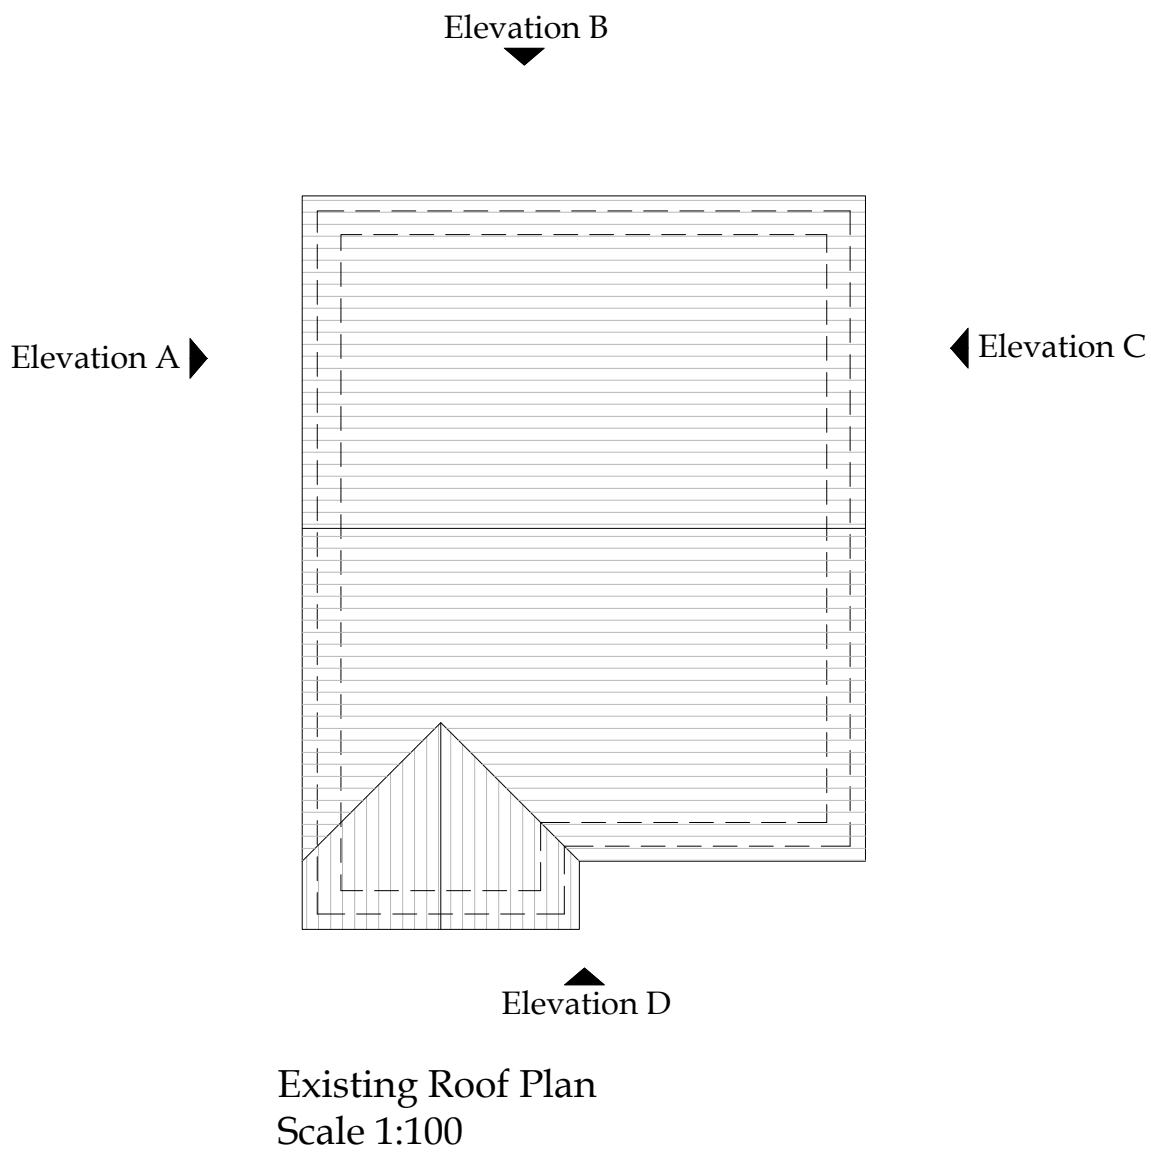
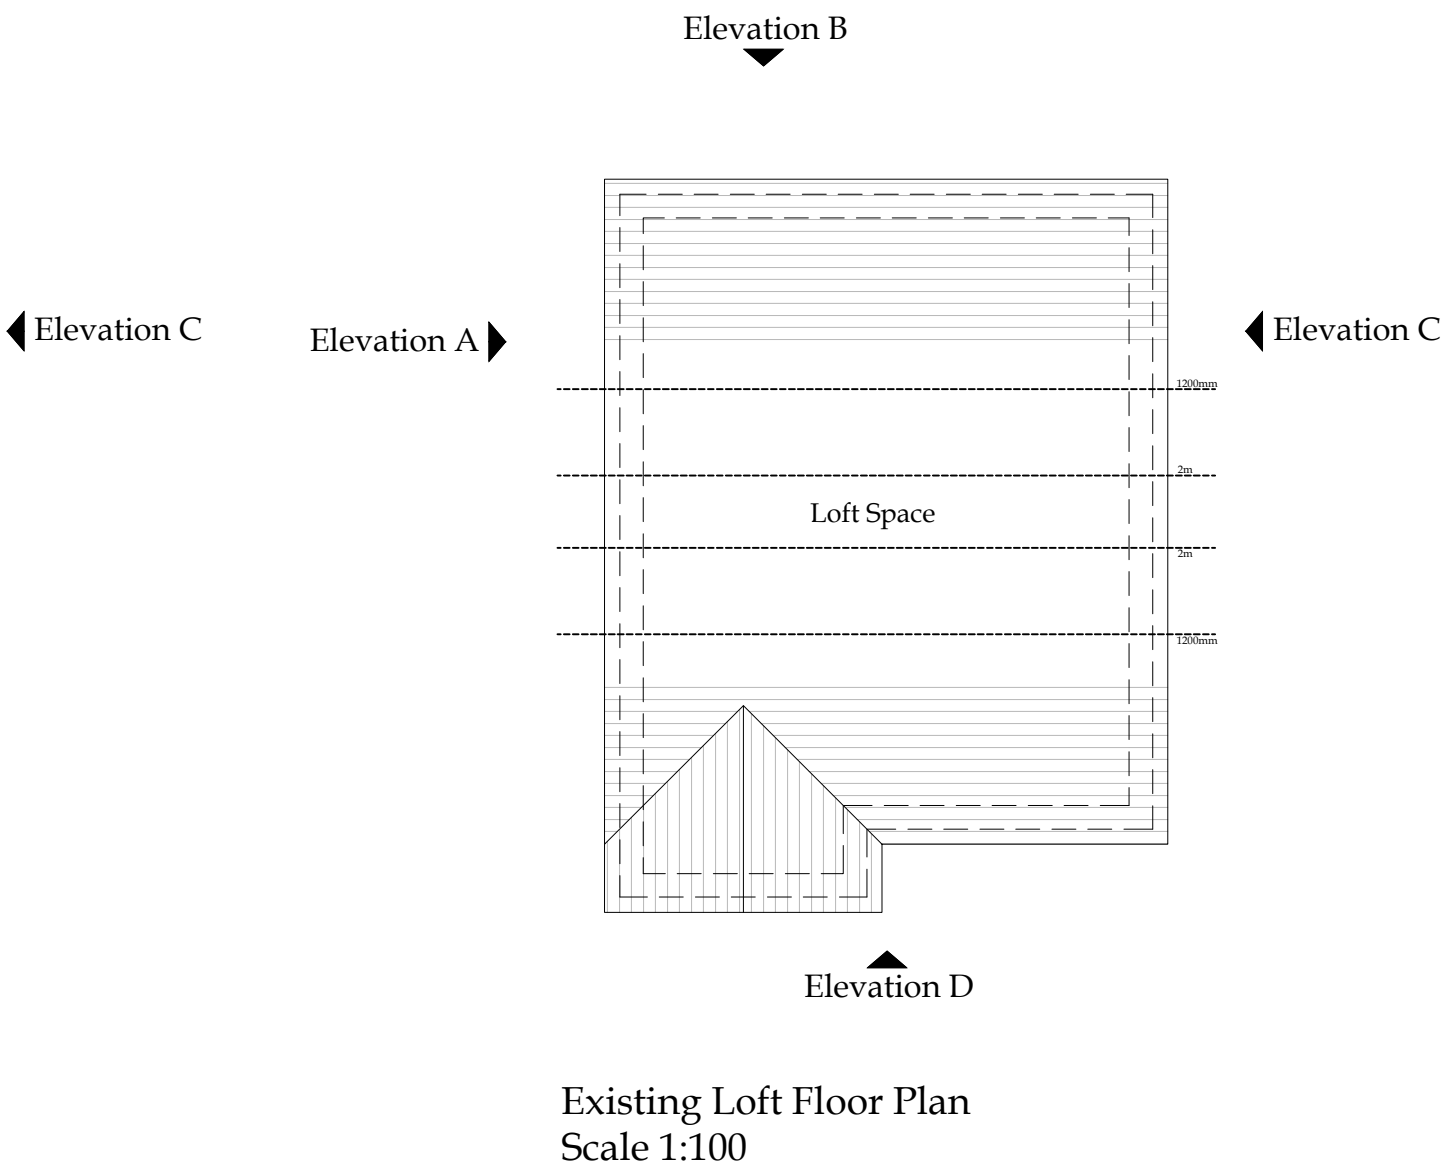


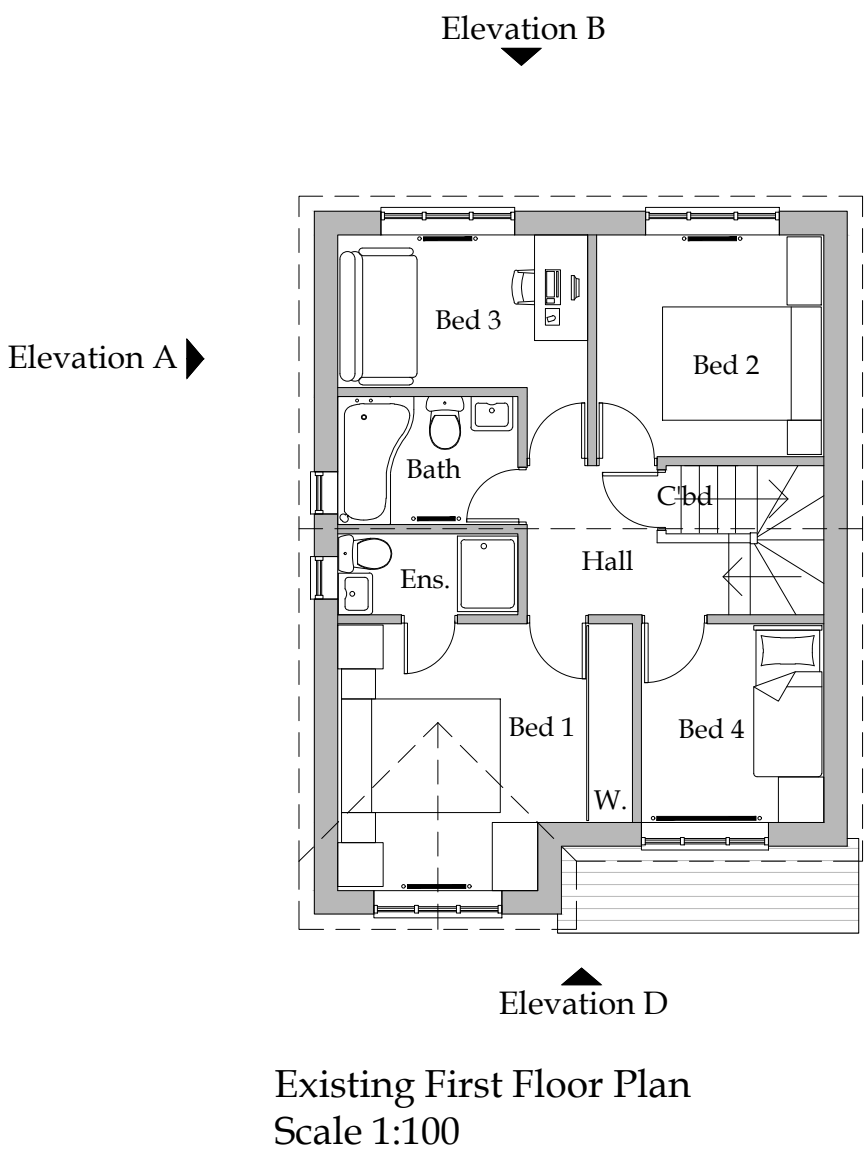


NOTES :
DO NOT SCALE: ALL DIMENSIONS TO BE CHECKED ON SITE AND VERIFIED PRIOR TO COMMENCING WORKS/MANUFACTURE.
ANY DISCREPANCIES TO BE REPORTED TO CPL DESIGN.
THIS DRAWING IS PROTECTED BY COPYRIGHT.
NOT TO BE REPRODUCED IN ANY FORM OR BY ANY MEANS FOR ANY PURPOSE WITHOUT THE WRITTEN PERMISSION OF CPL DESIGN

- Plans Key:
- Existing Wall
 - Proposed Wall
 - Demolition

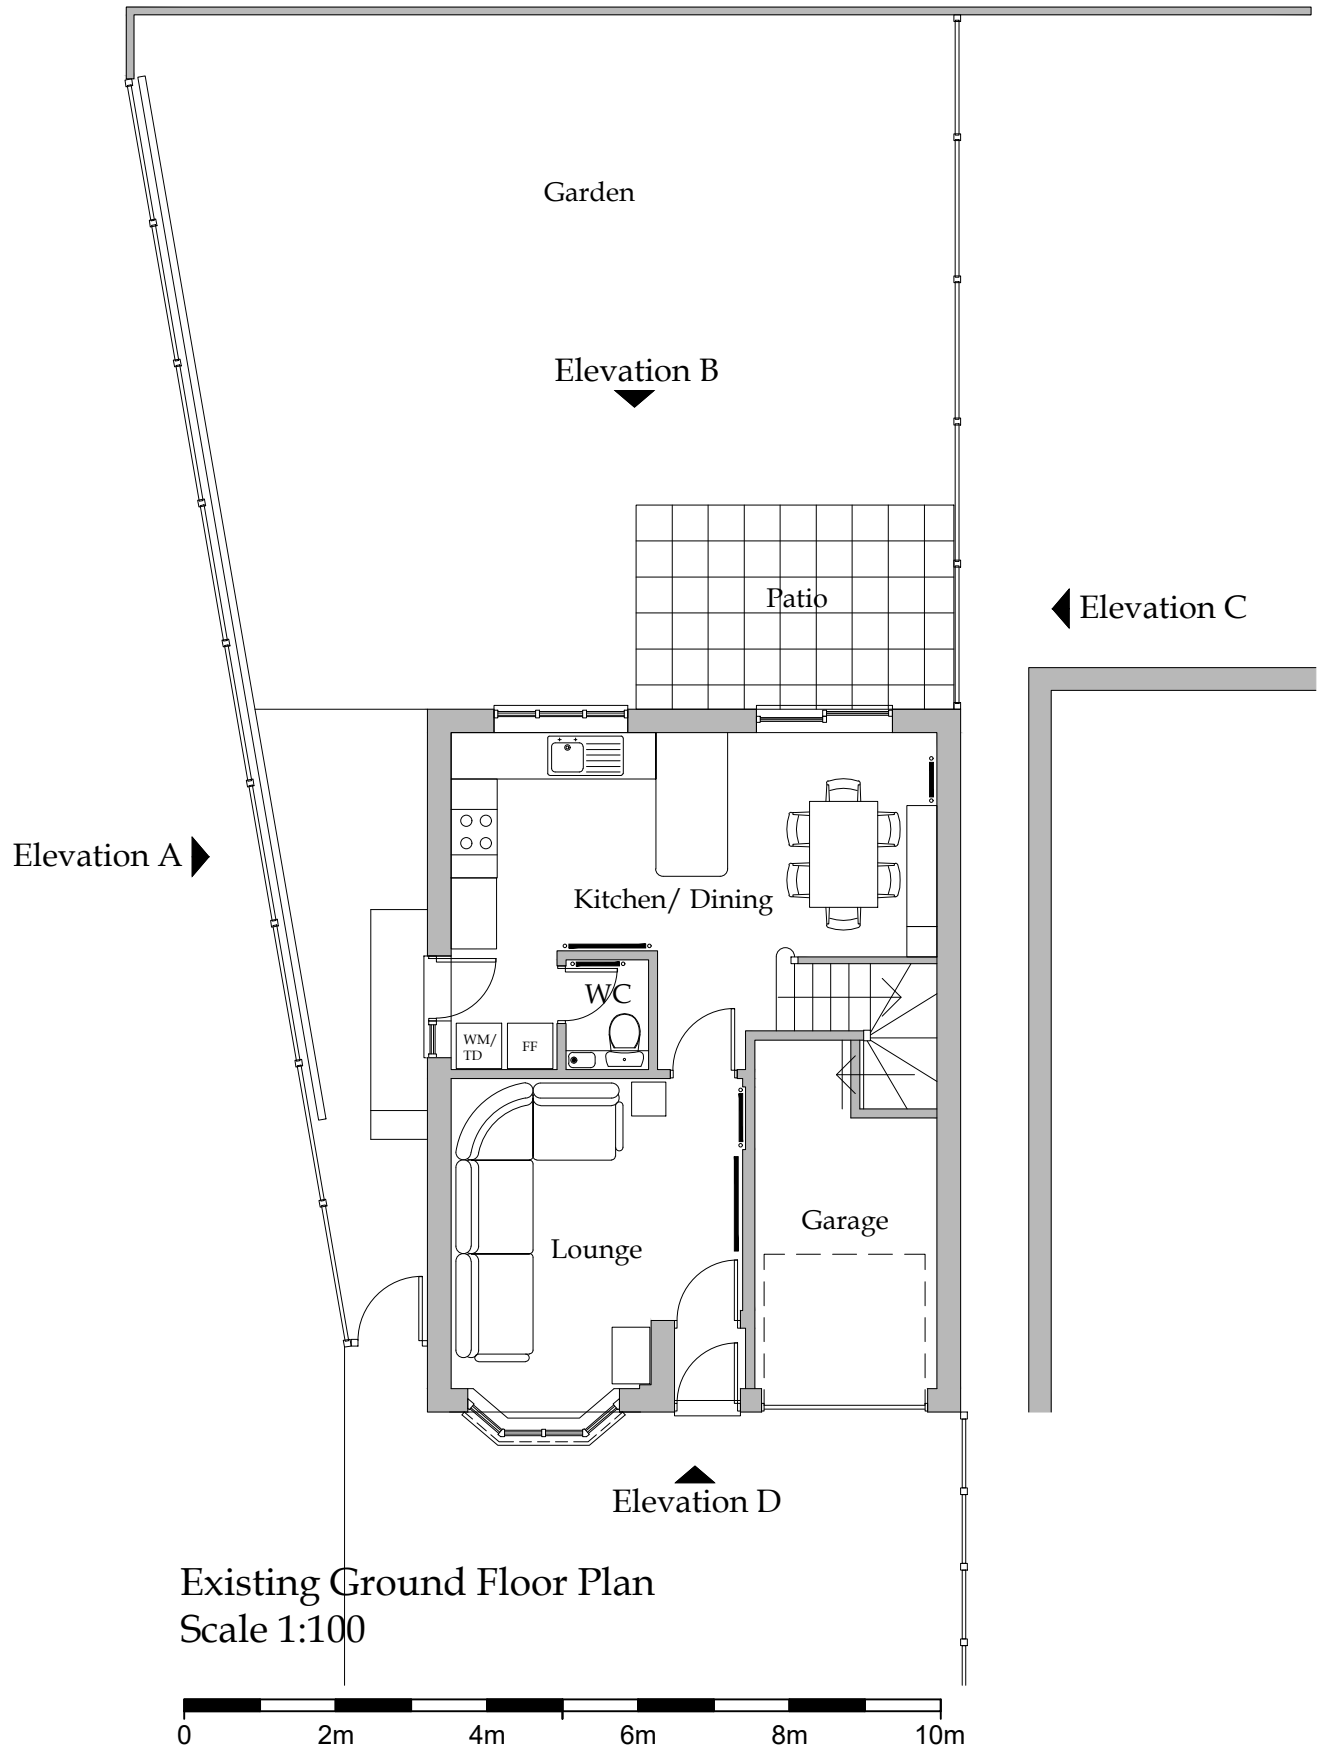

A	11.06.2024	Original Issue
Rev	Date	Notes:
Revisions		

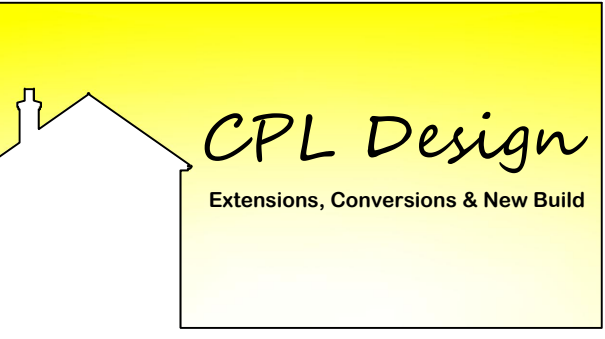

Client: Mrs. V Light
Project: 15 Tamarisk Road
Hedge End
Southampton
SO30 4TN

Drawing: Existing Plans & Elevations

Scale @ A1: 1:100
Date created: 2024

Drawing Number:		
15TAM	0002	A
PLANNING		