Proposed Elevation A
Scale 1:100

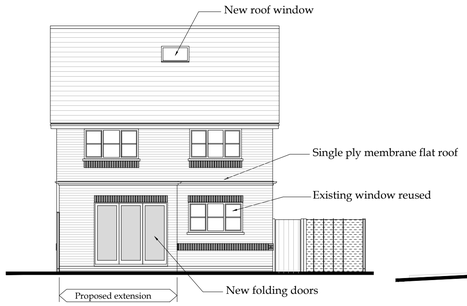

Proposed Elevation B
Scale 1:100

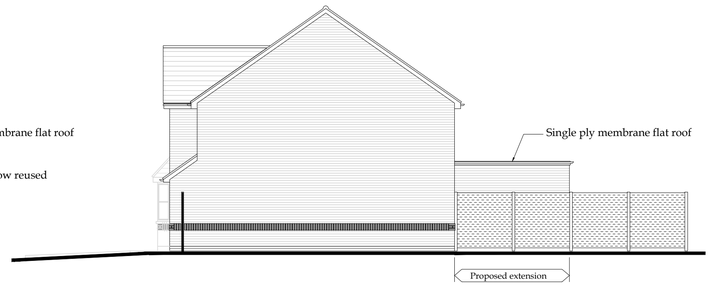

Proposed Elevation C
Scale 1:100

Proposed Elevation D
Scale 1:100

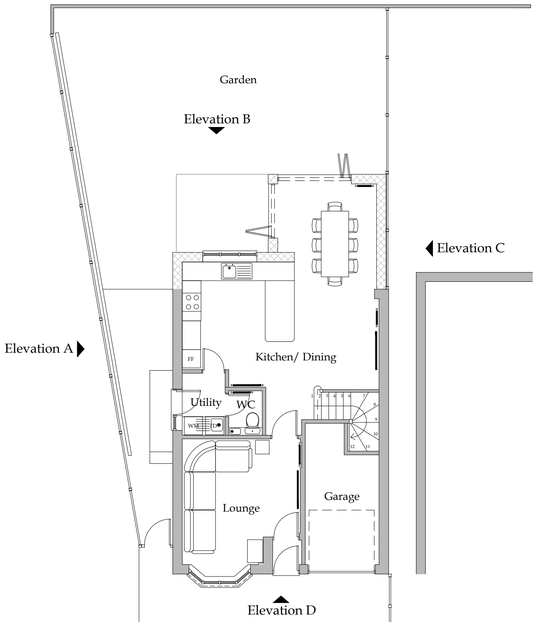

Proposed Ground Floor Plan
Scale 1:100

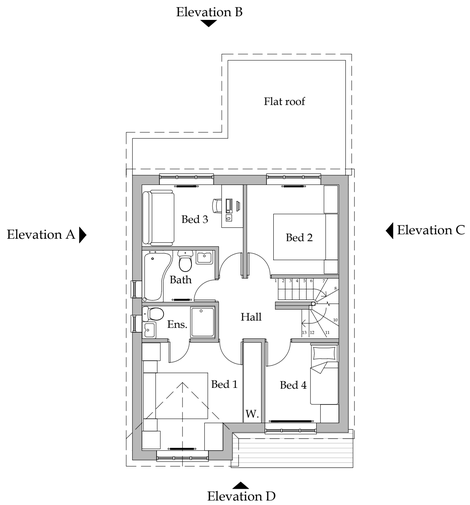

Proposed First Floor Plan
Scale 1:100

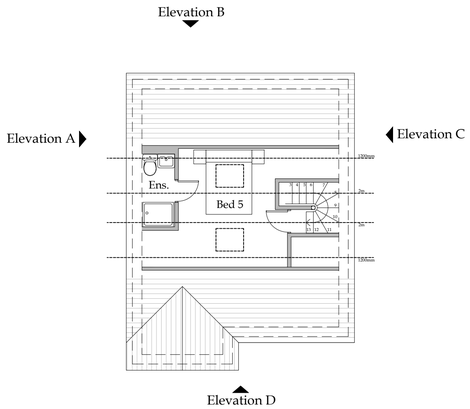

Proposed Loft Floor Plan
Scale 1:100

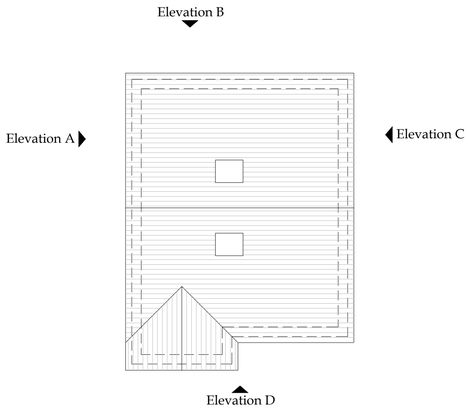

Proposed Roof Plan
Scale 1:100

NOTES :

DO NOT SCALE: ALL DIMENSIONS TO BE CHECKED ON SITE AND VERIFIED PRIOR TO COMMENCING WORKS/MANUFACTURE. ANY DISCREPANCIES TO BE REPORTED TO CPL DESIGN

THIS DRAWING IS PROTECTED BY COPYRIGHT.
NOT TO BE REPRODUCED IN ANY FORM OR BY ANY MEANS FOR ANY PURPOSE WITHOUT THE WRITTEN PERMISSION OF CPL DESIGN

Plans Key:

- Existing Wall
- Proposed Wall
- Demolition

Rev	Date	Notes:
A	11.06.2024	Original Issue

Revisions

CPL Design
Extensions, Conversions & New Build

Client: Mrs. V Light

Project:
15 Tamarisk Road
Hedge End
Southampton
SO30 4TN

Drawing:
Proposed Plans & Elevations

Scale @ A1: 1:100

Date created: 2024

Drawing Number:
15TAM 0003 A

PLANNING