


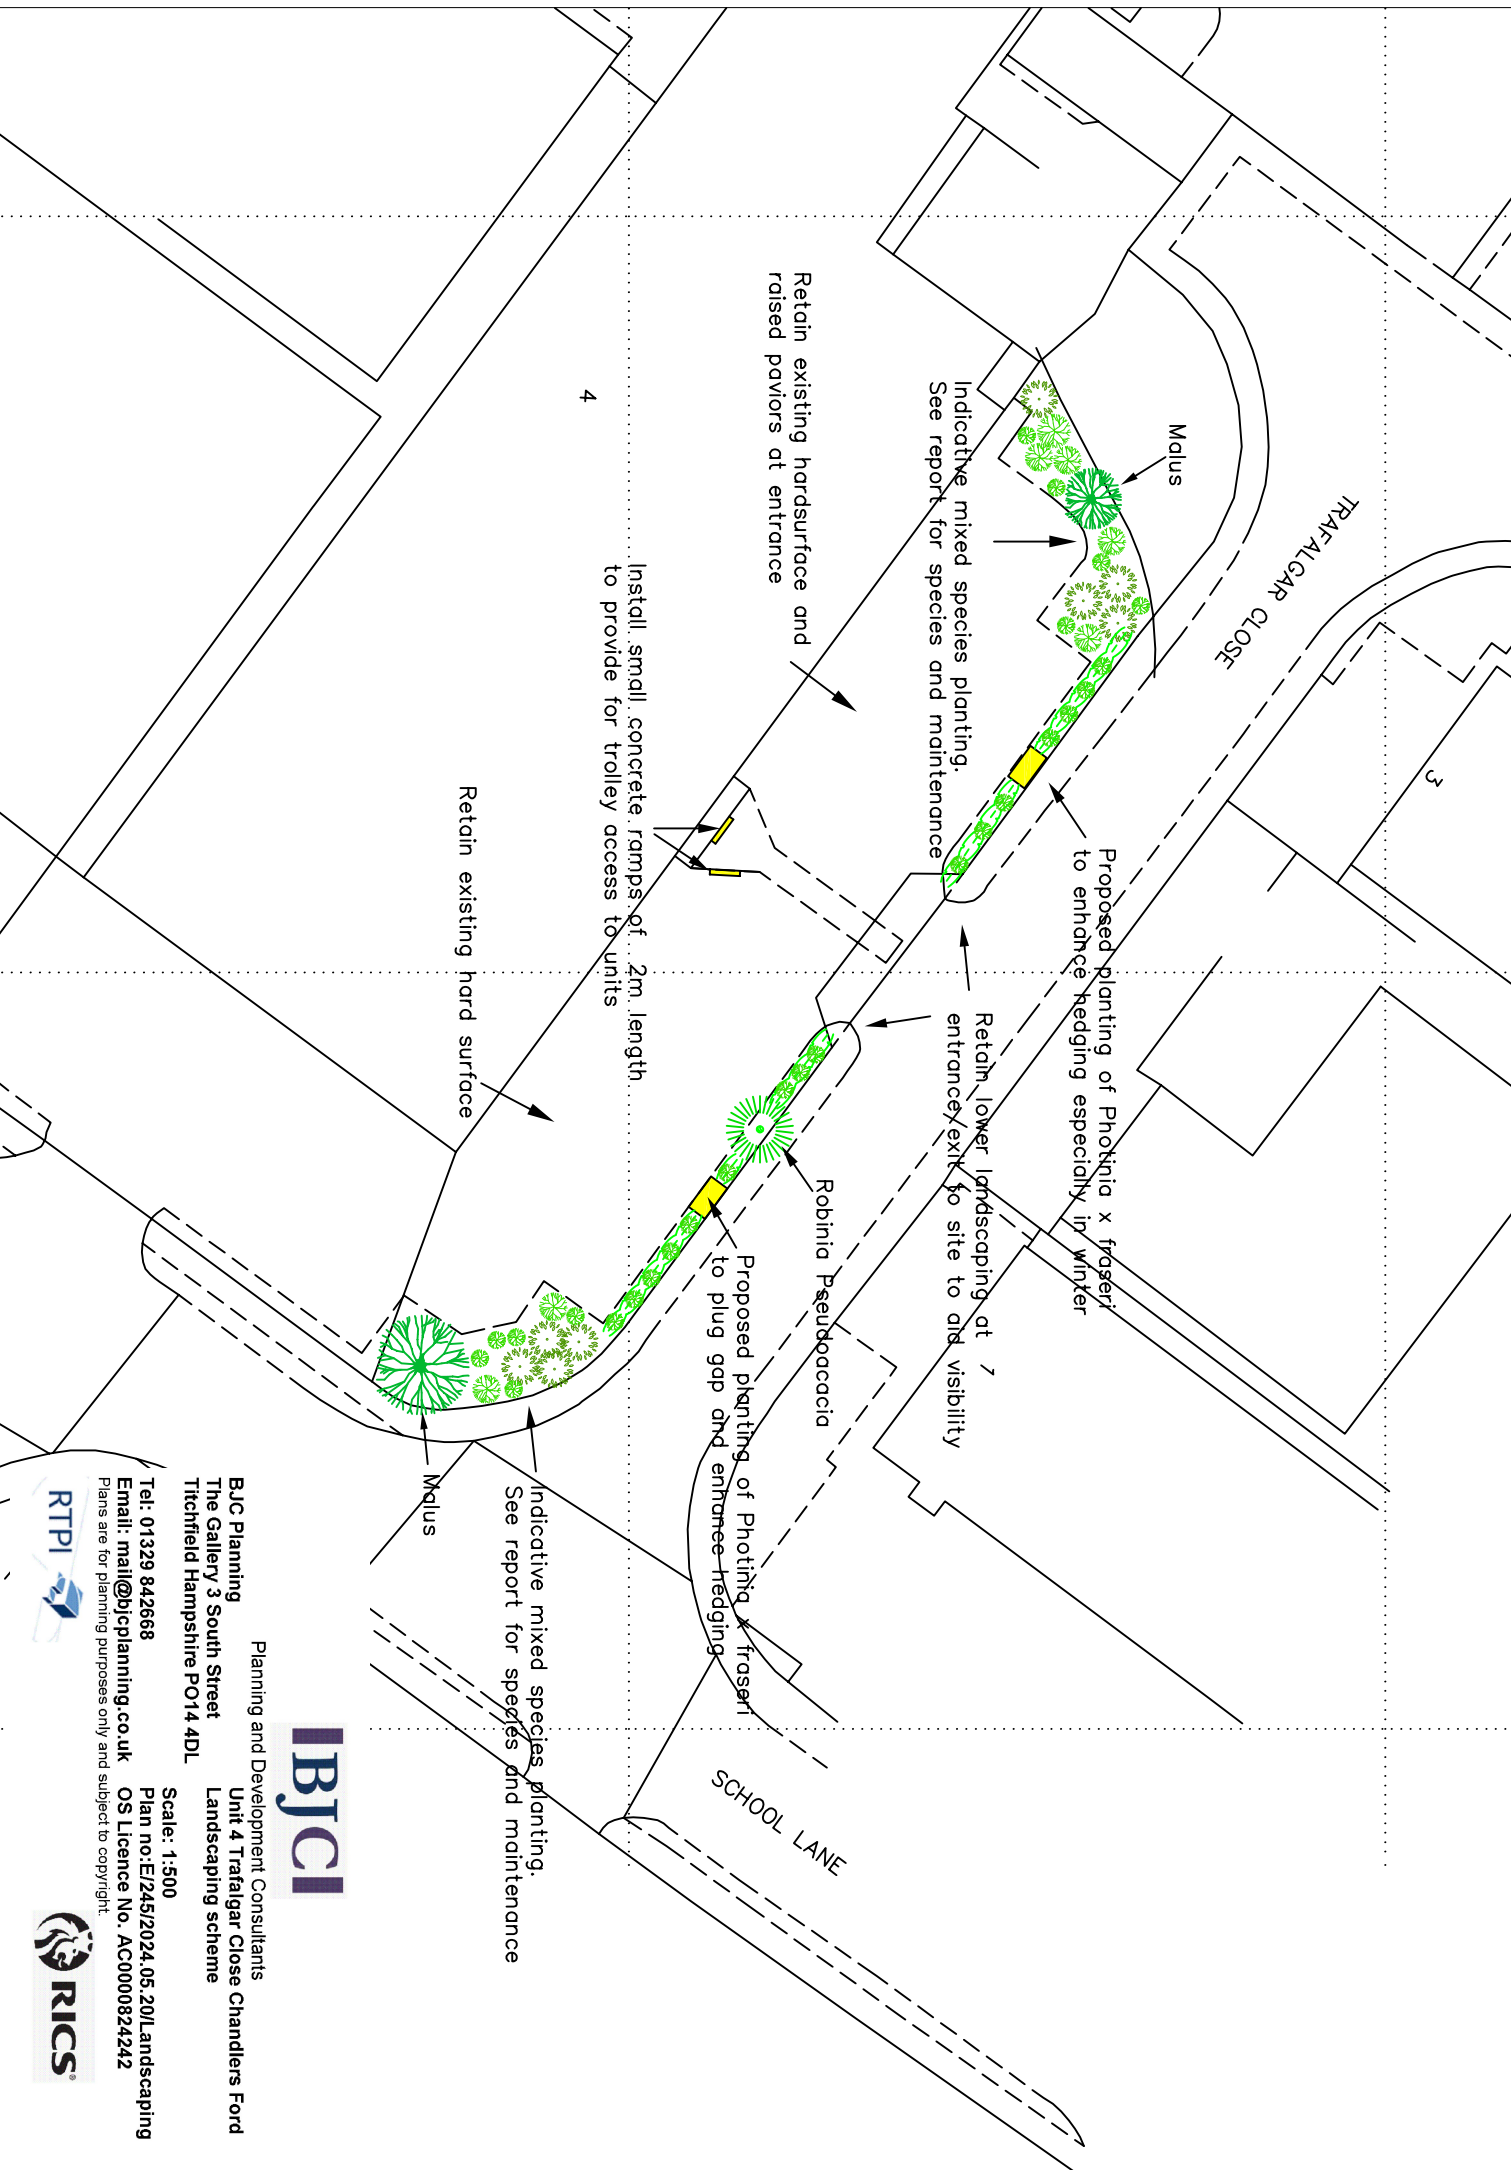

Planning and Development Consultants
Unit 4 Trafalgar Close Chandlers Ford
Landscaping scheme
Titchfield Hampshire PO14 4DL

Tel: 01329 842668
Email: mail@ibjcpplanning.co.uk
Plan no: E/24/5/2024.05.20/Landscaping
OS Licence No. AC0000824242

Scale: 1:500

Plans are for planning purposes only and subject to copyright.

