


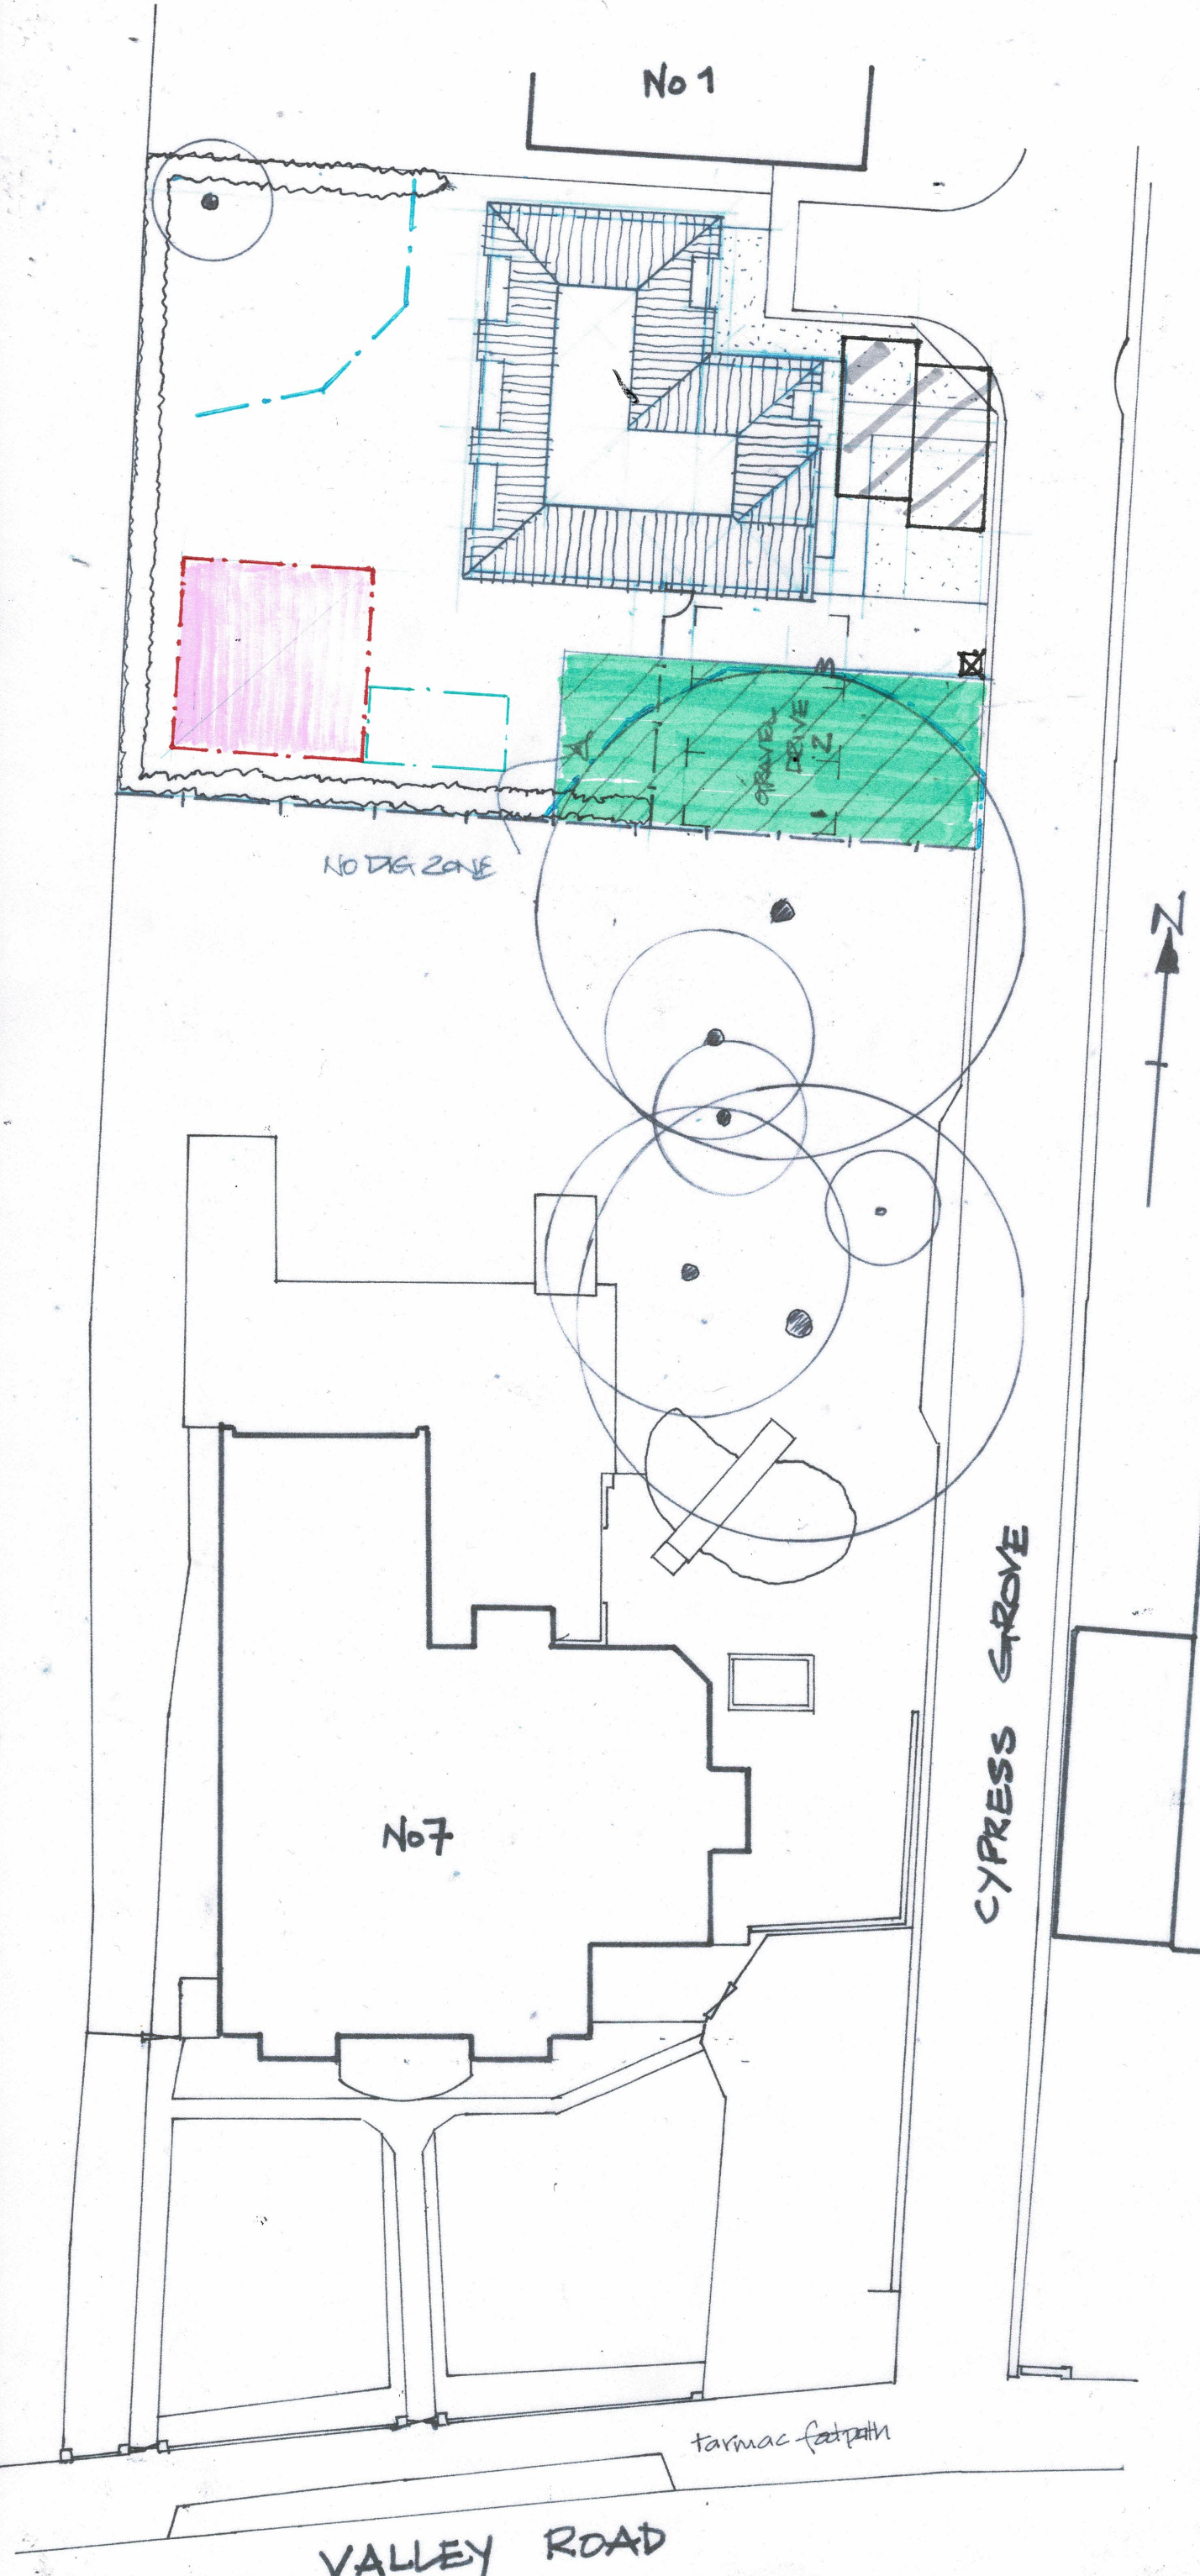

- HERRAS FENCE PROTECTION (3.5m)
- MATERIAL / PAINT COMPOUND
- WHEEL WASHING STATION
- VISITOR / CONTRACTOR PARKING
- WASTE STORAGE COMPOUND



DEREK TREAGUS ASSOCIATES ARCHITECTURAL SERVICES Tel: 07956 624094 Email: derek.treagus@gmail.com			
Project	NEW DWELLING TO REAR OF 7 VALLEY ROAD, CHANDLERS FORD, HAMPSHIRE.		
Client	Mr W Barney		
Subject	Planning Drawing Construction Enviromental Plan		
Date:	May 2024	Scale:	1:200
Rev:		Drg. No.	24/382/11
- Copyright reserved. - All dimensions are to be site confirmed and should not be scaled unless for Planning purposes. - Verify all queries with the office.			