



NE Elevation
SCALE 1 : 250

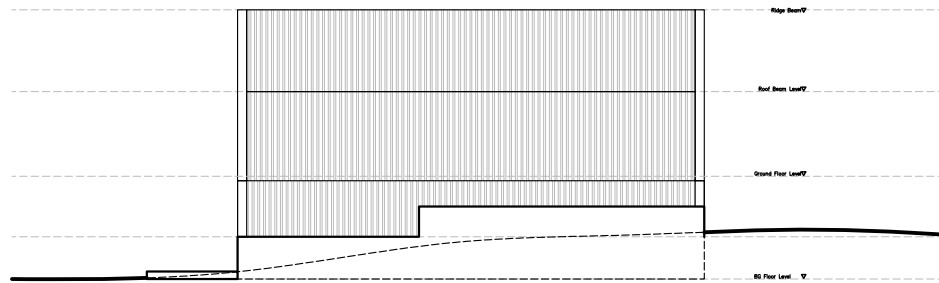

SW Elevation
SCALE 1 : 250



NW Elevation
SCALE 1 : 250

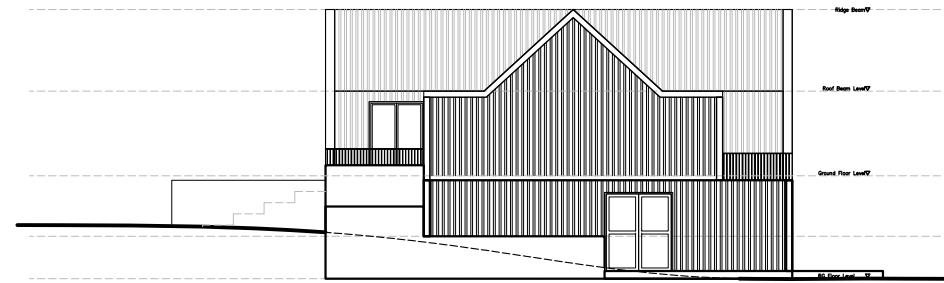

SE Elevation
SCALE 1 : 250

OWNER

PROJECT
NAME

GENERAL
NOTE

DESIGNER

ARCHITECT

Name
t m f
Architecture / Interior Design / Construction

STRUCTURAL ENGINEER

Name

ELECTRICAL ENGINEER

Name

MECHANICAL ENGINEER

Name

SANITARY ENGINEER

Name

DRAWING TITLE

ISSUE/REVISION

NO	DESCRIPTION	BY	DATE
1.	Design Rev 15	ST	17/02/23
2.	Design Rev 16 (Revised plans and sections)	ST	14/06/23
3.	Design Rev 17 (Revised plans and sections)	ST	01/08/23
4.	Design Issued	ST	20/10/23
5.	Design Issued	ST	01/12/23

CHECK BY

ARCHITECT SIGNED

PM

PD

PA

JC

DRAWN BY

PRINTED DATE

DRAWING NO.

SCALE:
REF. FILE

COPYRIGHT © 2023 t m f