


Location Plan

Site Address: The Hut, The Hut, 47, Bournemouth Road, Chandler's Ford, SO53 3DJ

Date Produced: 14-Jun-2024

Scale: 1:1250 @A3

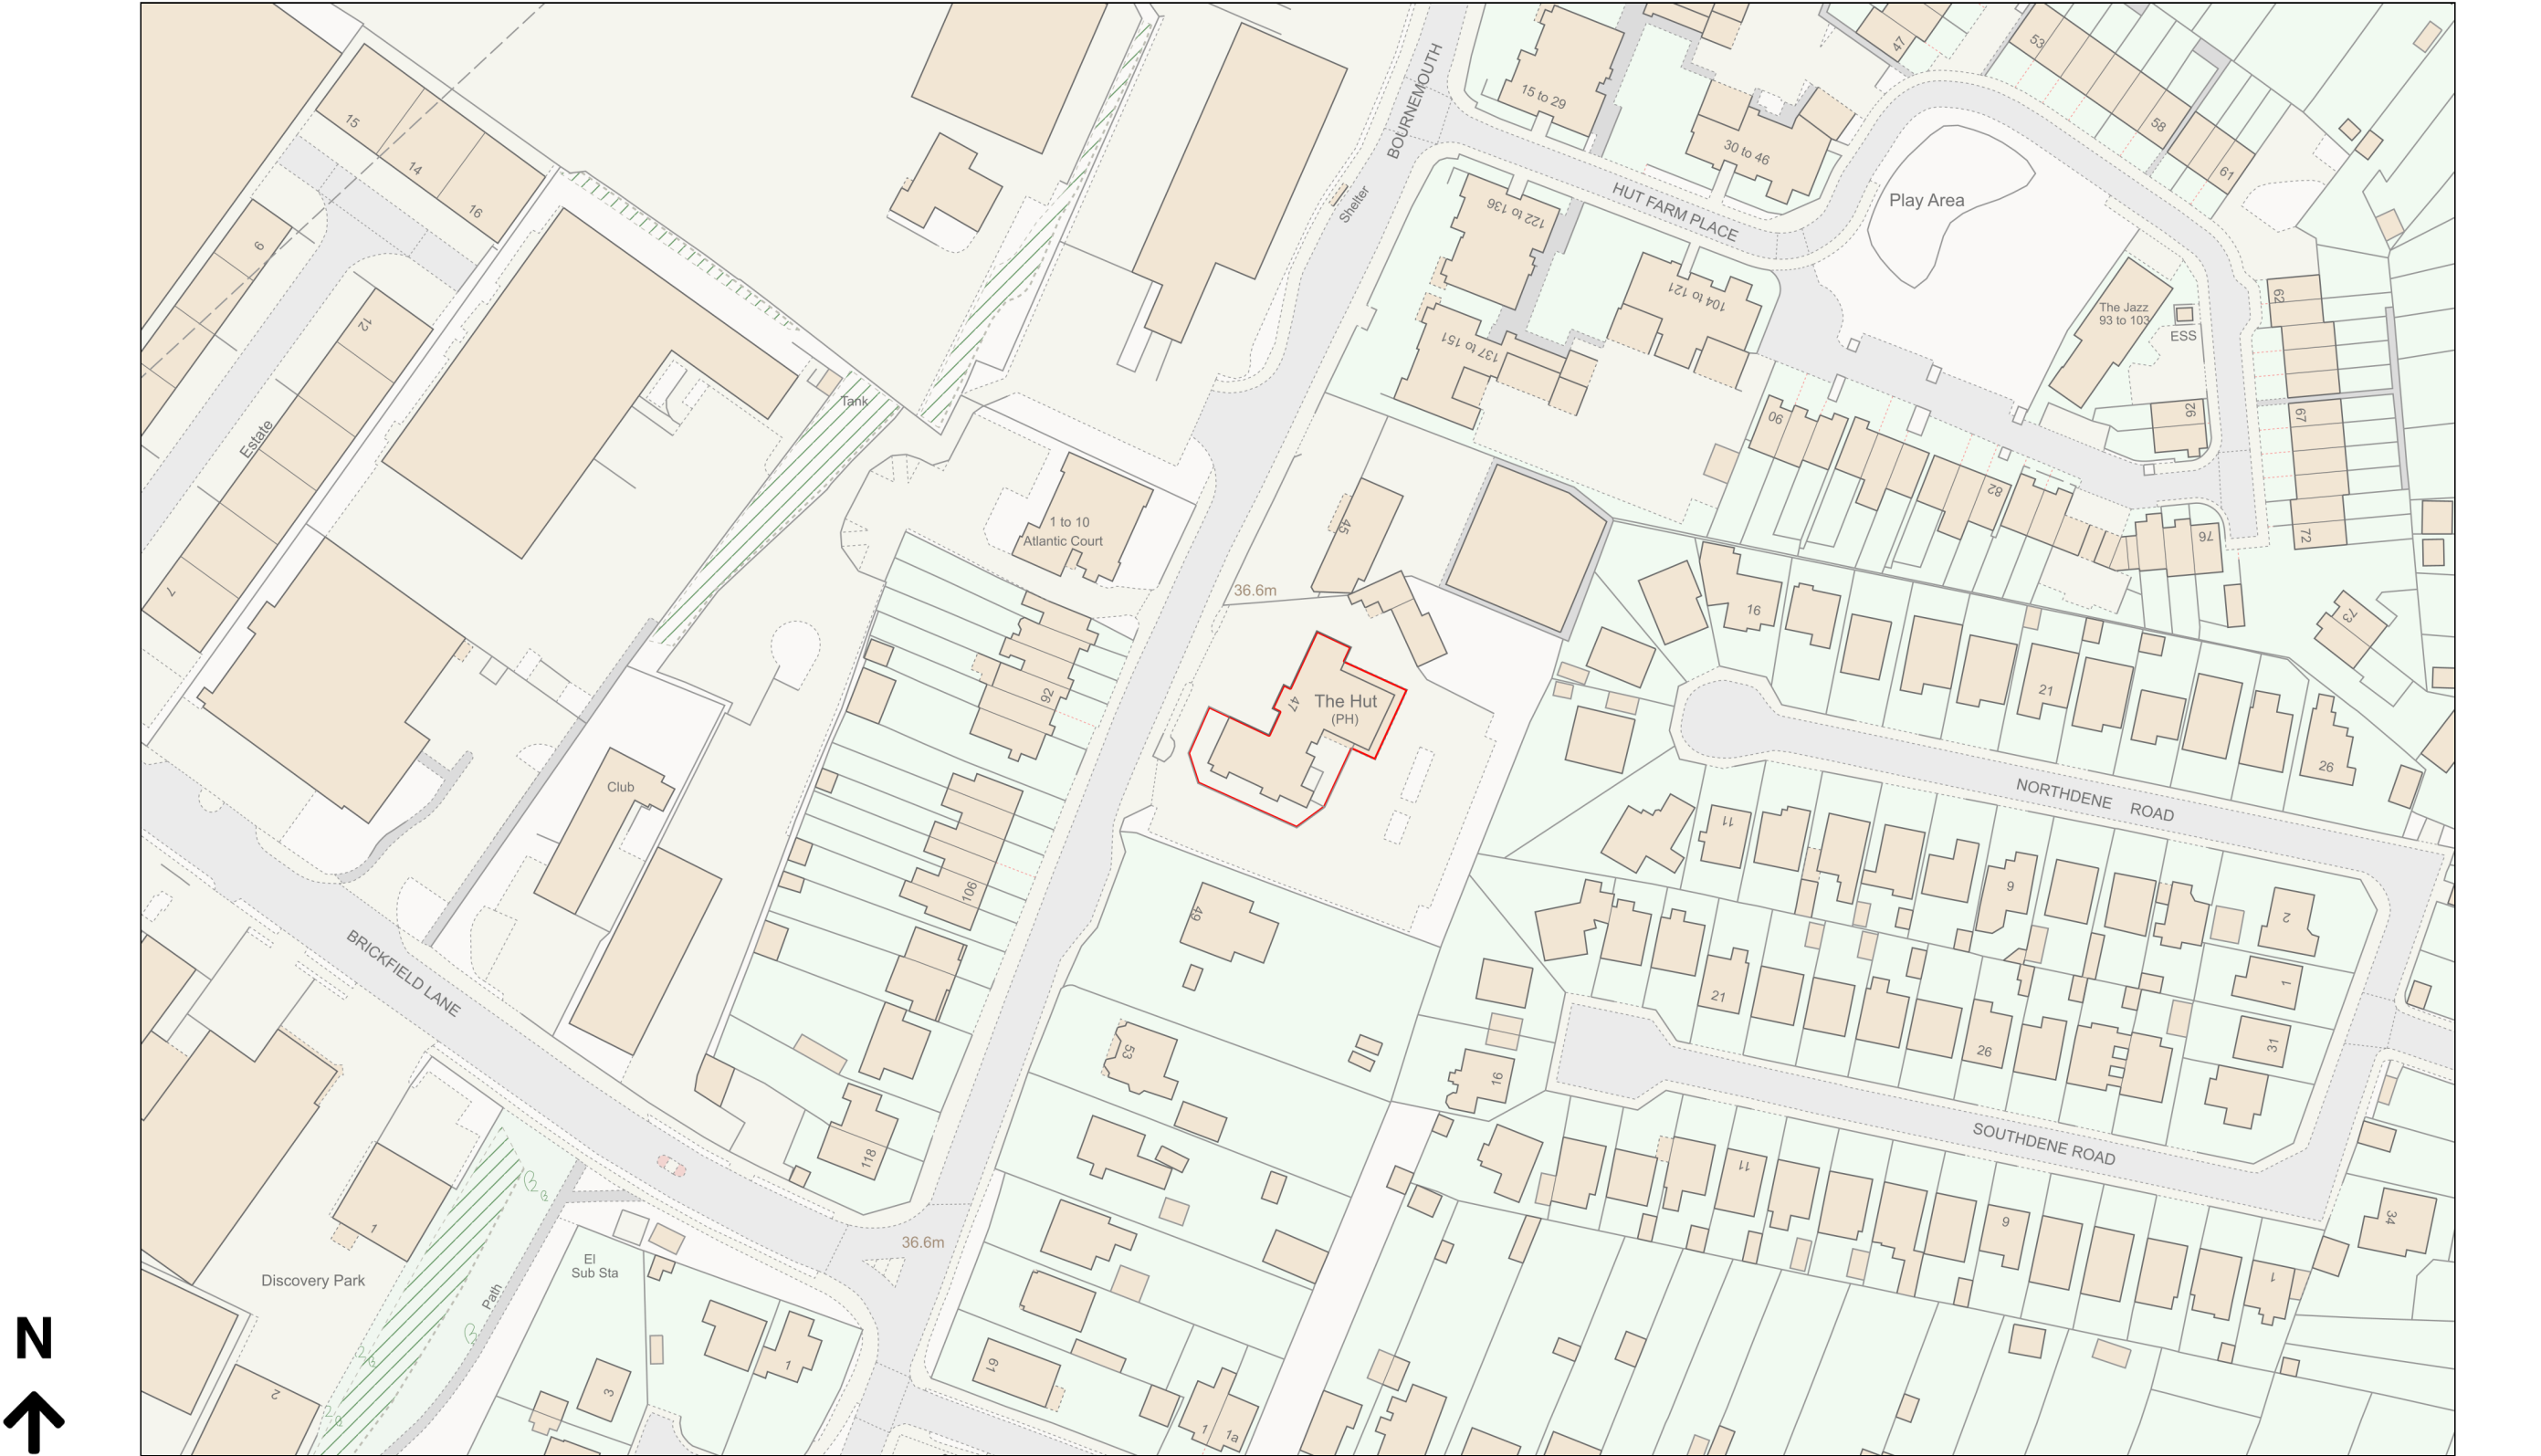

Planning Portal Reference: PP-13028080v1

