




NOTES:

This drawing has been prepared for the purposes of PLANNING APPLICATION and is not to be used for any other purpose. Dimensions are indicative and should be referenced against measured surveys only.

This drawing is the property of LUNDI ARCHITECTS and must not be reproduced, in part or whole, or deviated from, without their permission.

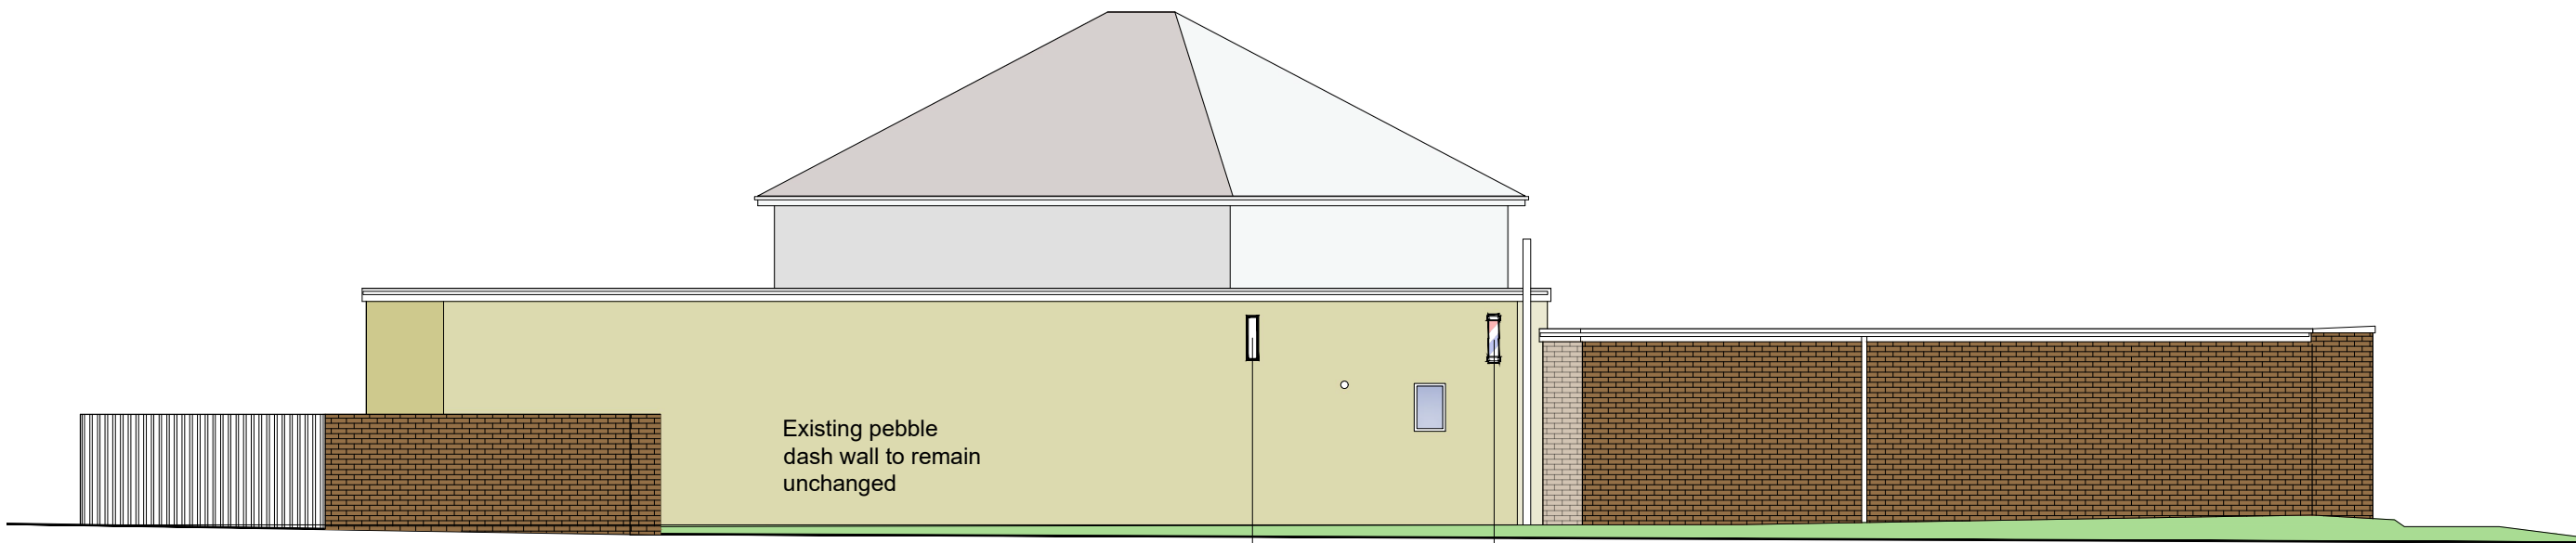

ALAN DRAYTON WAY ELEVATION - PROPOSED

SIGN 3
Illuminated
projecting sign

SIGN 2
Illuminated
Barber Pole

AMENDMENTS	DATE
A	Poster sign shown removed
	14.06.24

CLIENT
TWANA HAJI

PROJECT
ADVERTISING SIGNS
161 FAIR OAK ROAD,
BISHOPSTOKE, EASTLEIGH
SO50 8LQ

DRAWING TITLE
ALAN DRAYTON WAY ELEVATION
EXISTING AND PROPOSED

DATE
APRIL 2024

SCALE
1:100 @ A3

DRAWING No.
LA2432 04

REVISION
A



Photo of the proposed signage



Photo showing new Barber Pole
Planned poster sign now removed



Photo showing the existing signage

LUNDI
ARCHITECTS

Lundi Architects Ltd
THE STUDIO
12A FIVE HEADS ROAD
HORNDEN
HANTS, PO8 9NW
www.lundi-architects.co.uk
studio@lundi-architects.co.uk