
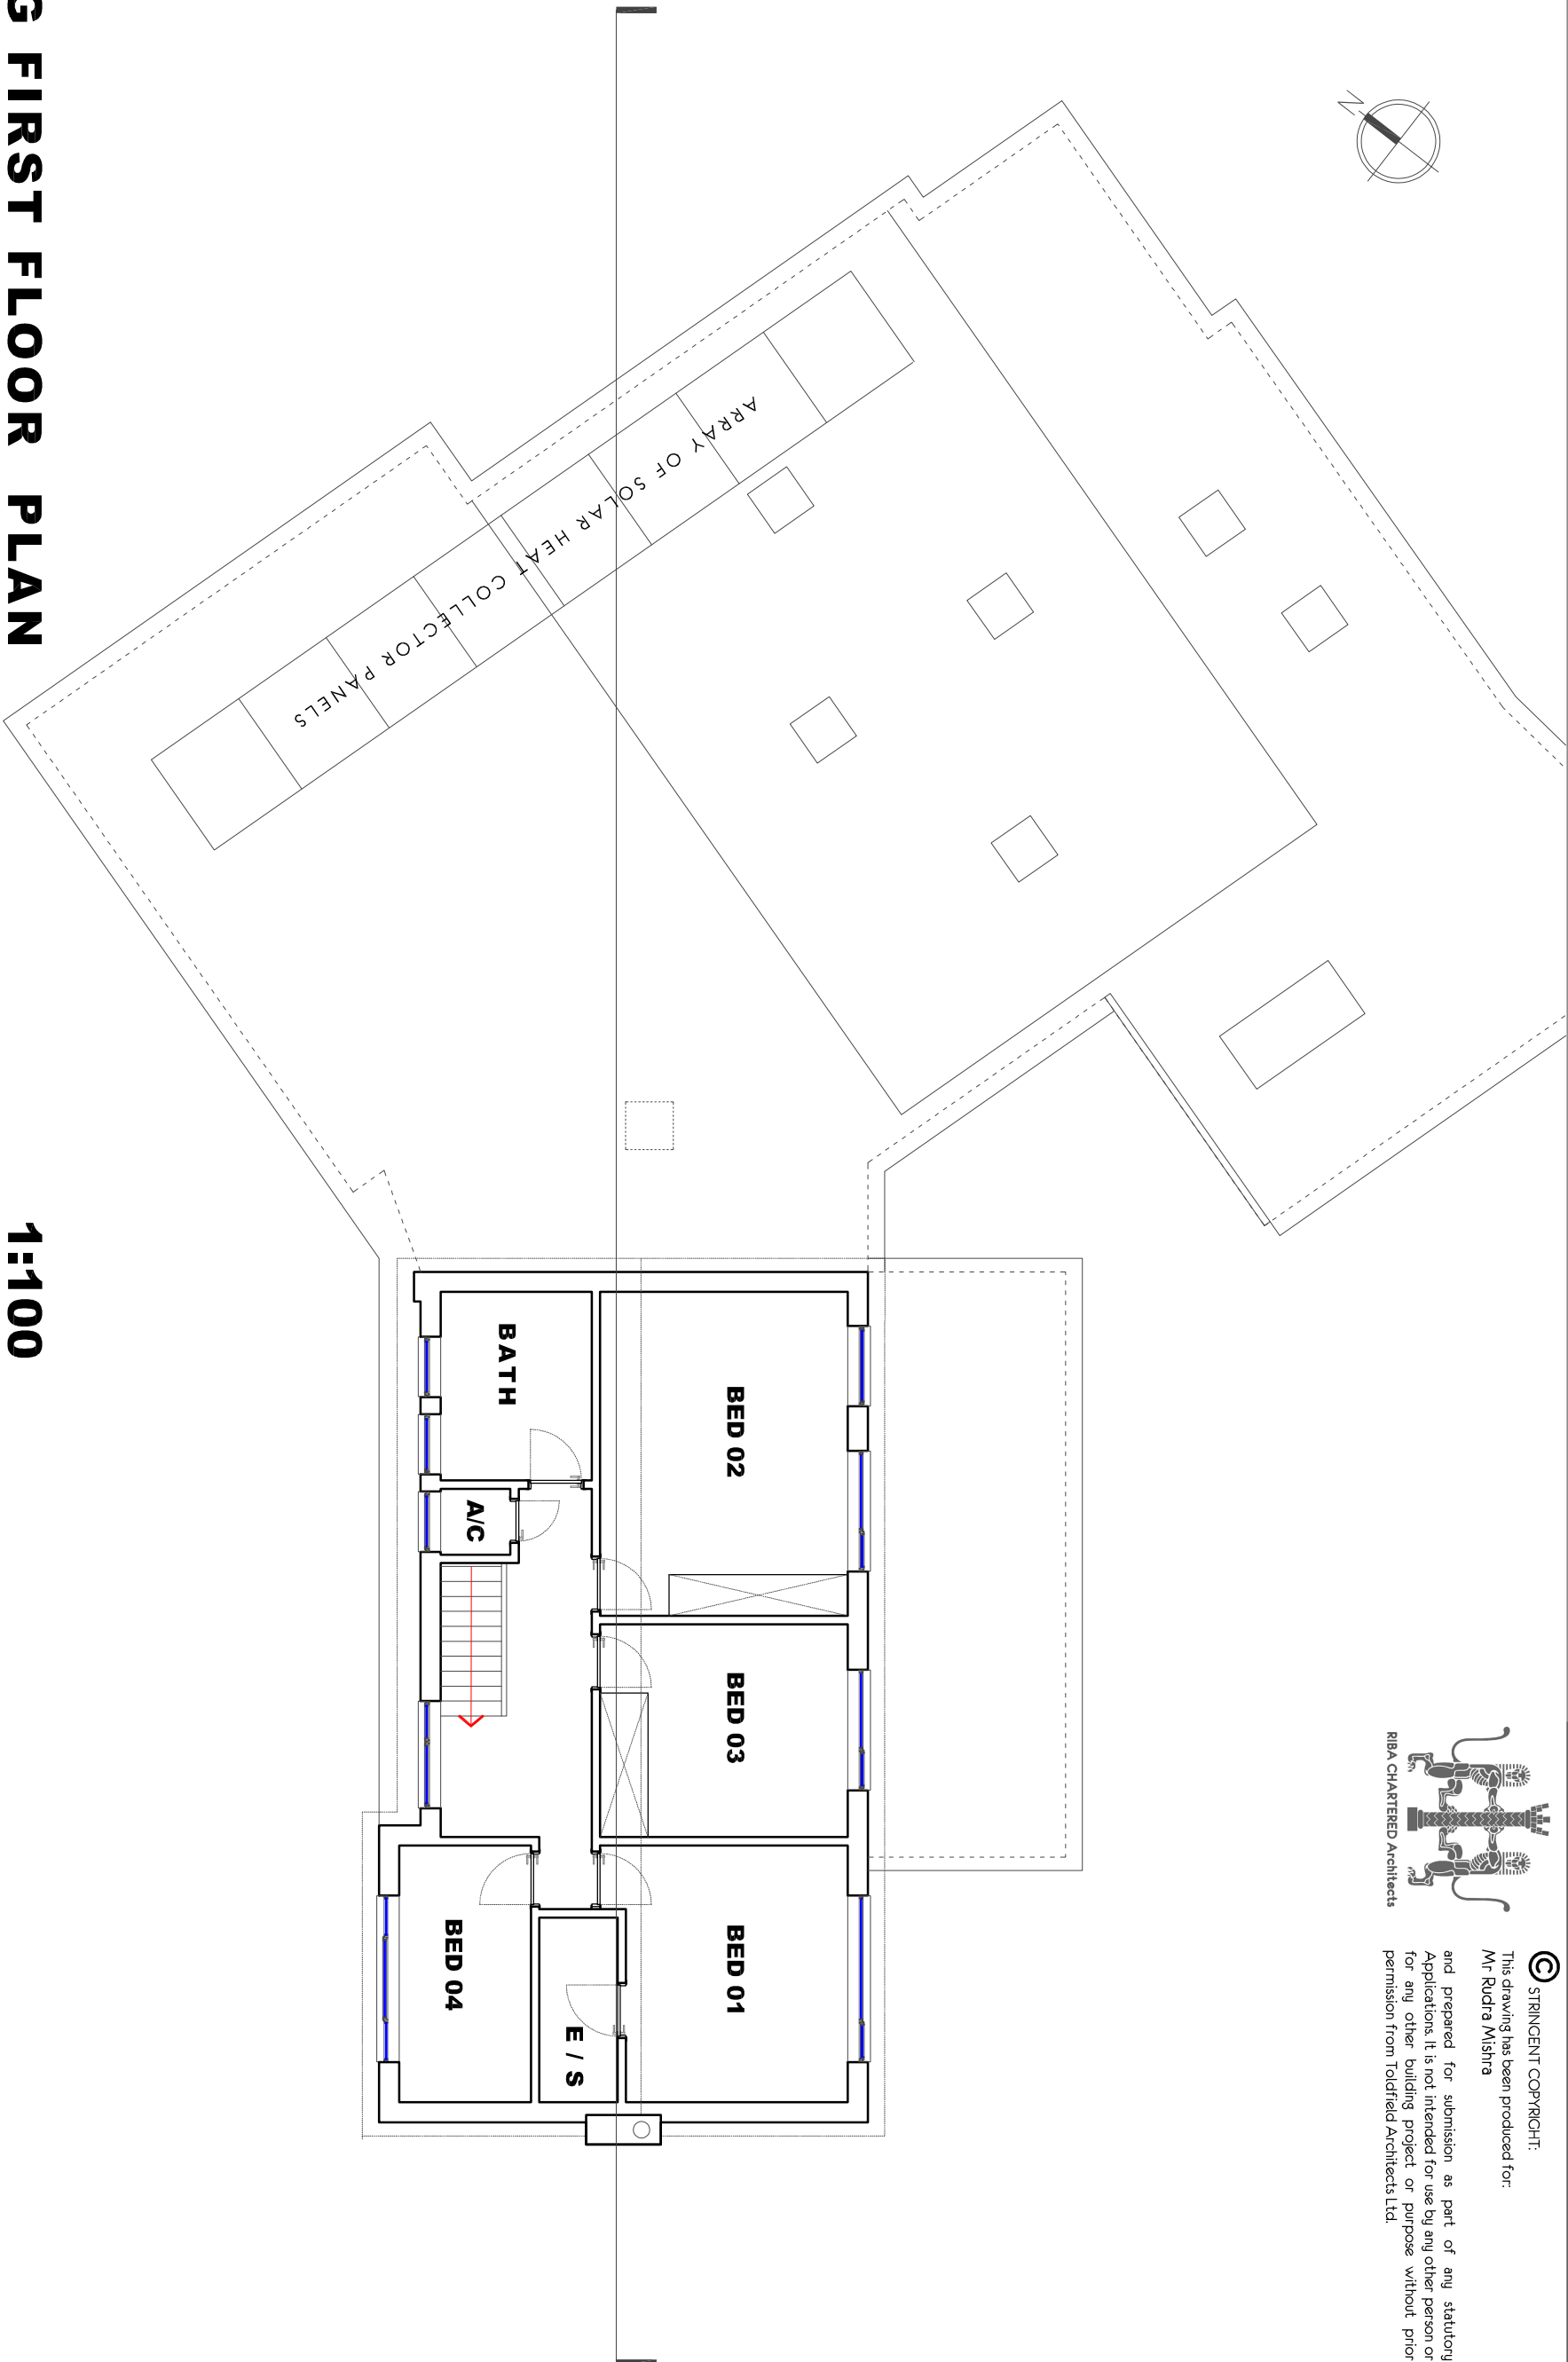


© STRINGENT COPYRIGHT:
This drawing has been produced for:
Mr Rudra Mishra
and prepared for submission as part of any statutory
Applications. It is not intended for use by any other person or
for any other building project or purpose without prior
permission from Toldfield Architects Ltd.

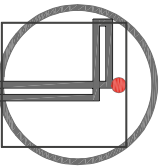

EXISTING FIRST FLOOR PLAN

1:100

 TOLDFIELD ARCHITECTS		Project Name and Address: Proposed first floor side extension, minor internal remodelling & external cladding alterations @ 5 Merton Close, C/Ford		Project Ref:	Origin:	Zone:	Level:	Type:	Role:	Number:	Rev:		
Client: Mr Rudra Mishra				231102	TA	- 01	- 01	P	- A	- P04	-		
				Status:									
				Appraisal									
				T/A Code:	Project Stage:	Sheet @ A3:		Date:					
				Drawing Title: Existing Site Plan	231102 Planning	1:100		App. 2024		Rev:	Comments:		
												Kourosh	
												Dr:	Ch:

Toldfield Architect Ltd
5 Freemantle Business Centre
152 Millbrook Road East
Southampton
SO15 1JR
Tel: 023 80 236165

Emails:
info@toldfieldarchitects.co.uk
adi@toldfieldarchitects.co.uk
kourosh@toldfieldarchitects.co.uk
Web: www.toldfieldarchitects.co.uk